
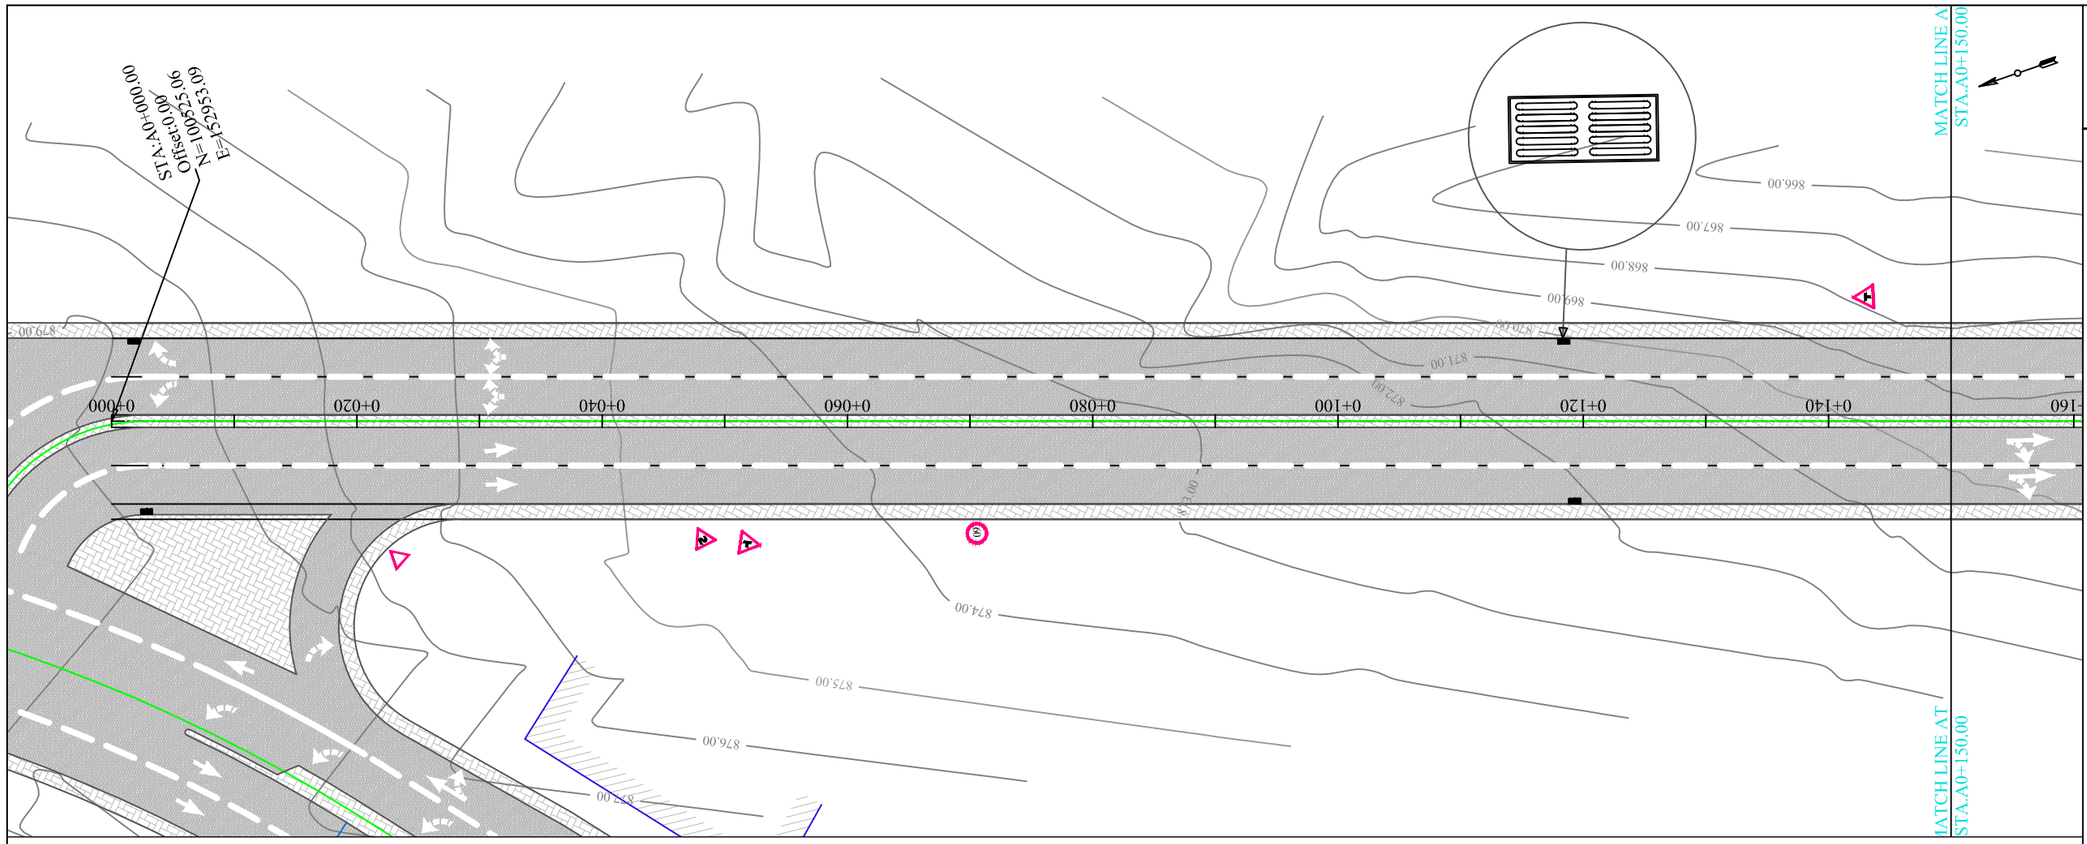


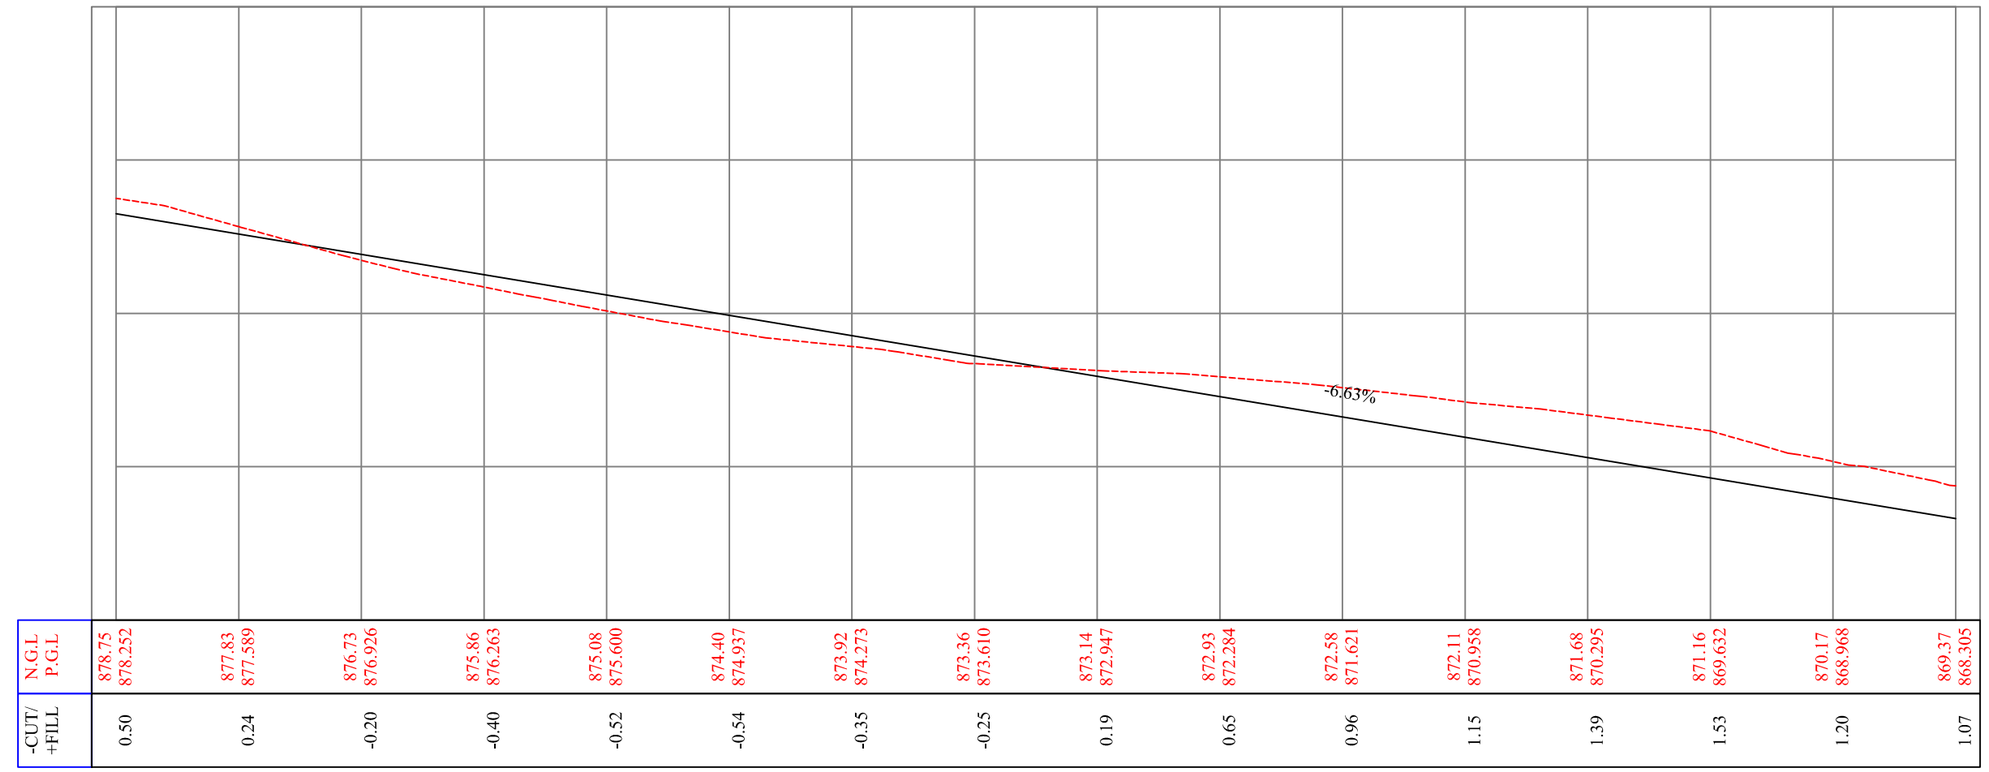

Station		0+000.00		0+020.00		0+040.00		0+060.00		0+080.00		0+100.00		0+120.00		0+140.00	0+150.00
N.G.L / P.G.L		878.75 / 878.252	877.83 / 877.589	876.73 / 876.926	875.86 / 876.263	875.08 / 875.600	874.40 / 874.937	873.92 / 874.273	873.36 / 873.610	873.14 / 872.947	872.93 / 872.284	872.58 / 871.621	872.11 / 870.958	871.68 / 870.295	871.16 / 869.632	870.17 / 868.968	869.37 / 868.305
-CUT/ +FILL		0.50	0.24	-0.20	-0.40	-0.52	-0.54	-0.35	-0.25	0.19	0.65	0.96	1.15	1.39	1.53	1.20	1.07

NOTES :

1. ALL STATIONS, COORDINATES AND LEVELS ARE IN METERS.
2. ALL OTHER DIMENSIONS ARE IN CM UNLESS OTHERWISE NOTED.
3. COORDINATES AND ELEVATIONS REFER TO THE PALESTINAN GRID SYSTEM.

LEGEND FOR PLAN

- PROP. CENTERLINE
- PROP. EDGE OF PAVMENT
- PROP. EDGE OF SHOULDER
- DROP CURB STONE
- RAISED CURB STONE
- MOUNTABLE CURB
- EDGE OF SIDE WALK
- MILLING & OVERLAY AREA
- RECONSTRUCTION AREA
- SIDE WALK
- EX. PAVEMENT
- EX. CONCRETE WALL
- EX. STONE WALL
- EX. DIRT ROAD
- EX. WATER LINE (W)
- EX. FENCE (FE)
- EX. GUARD RAIL
- EX. CURB STONE
- EX. BASE COURSE SHOULDER
- EX. TELEPHONE CABLE (TEL)
- EX. CULVERT
- EX. CONCRETE YARDS & CONCRETE PROTECTIONS
- EXISTING BUILDING
- EXISTING BARAX
- EXISTING HIGH VOLTAGE POLE
- EXISTING ELECTRIC POLE (HVP)
- EXISTING TELEPHONE POLE
- EXISTING TELEPHONE MANHOLE (T)
- EXISTING SEWER MANHOLE (S)
- EXISTING WELL (W)
- EXISTING WATER MANHOLE (W)
- EXISTING WATER VALVE (WV)
- EXISTING ELECTRIC MANHOLE (E)
- EXISTING TREE

LEGEND FOR PROFILE

- PGL
- NGL

رابطة الجامعيين / الخليل

Done by:
Hussain Abu-Saada
Anan Abu-lail
Waseem Al-shalaldeh

Supervisor
Eng.Musab Shahin

Project Name
Al-majoor street

Drawing Title
PLAN & PROFILE
From Sta. 0+000.00 To 0+150.00

Designed	--------	Scale H 1:250 V 1:100
Checked	----------	Sheet No. 1
Date	Apr. 2018	