
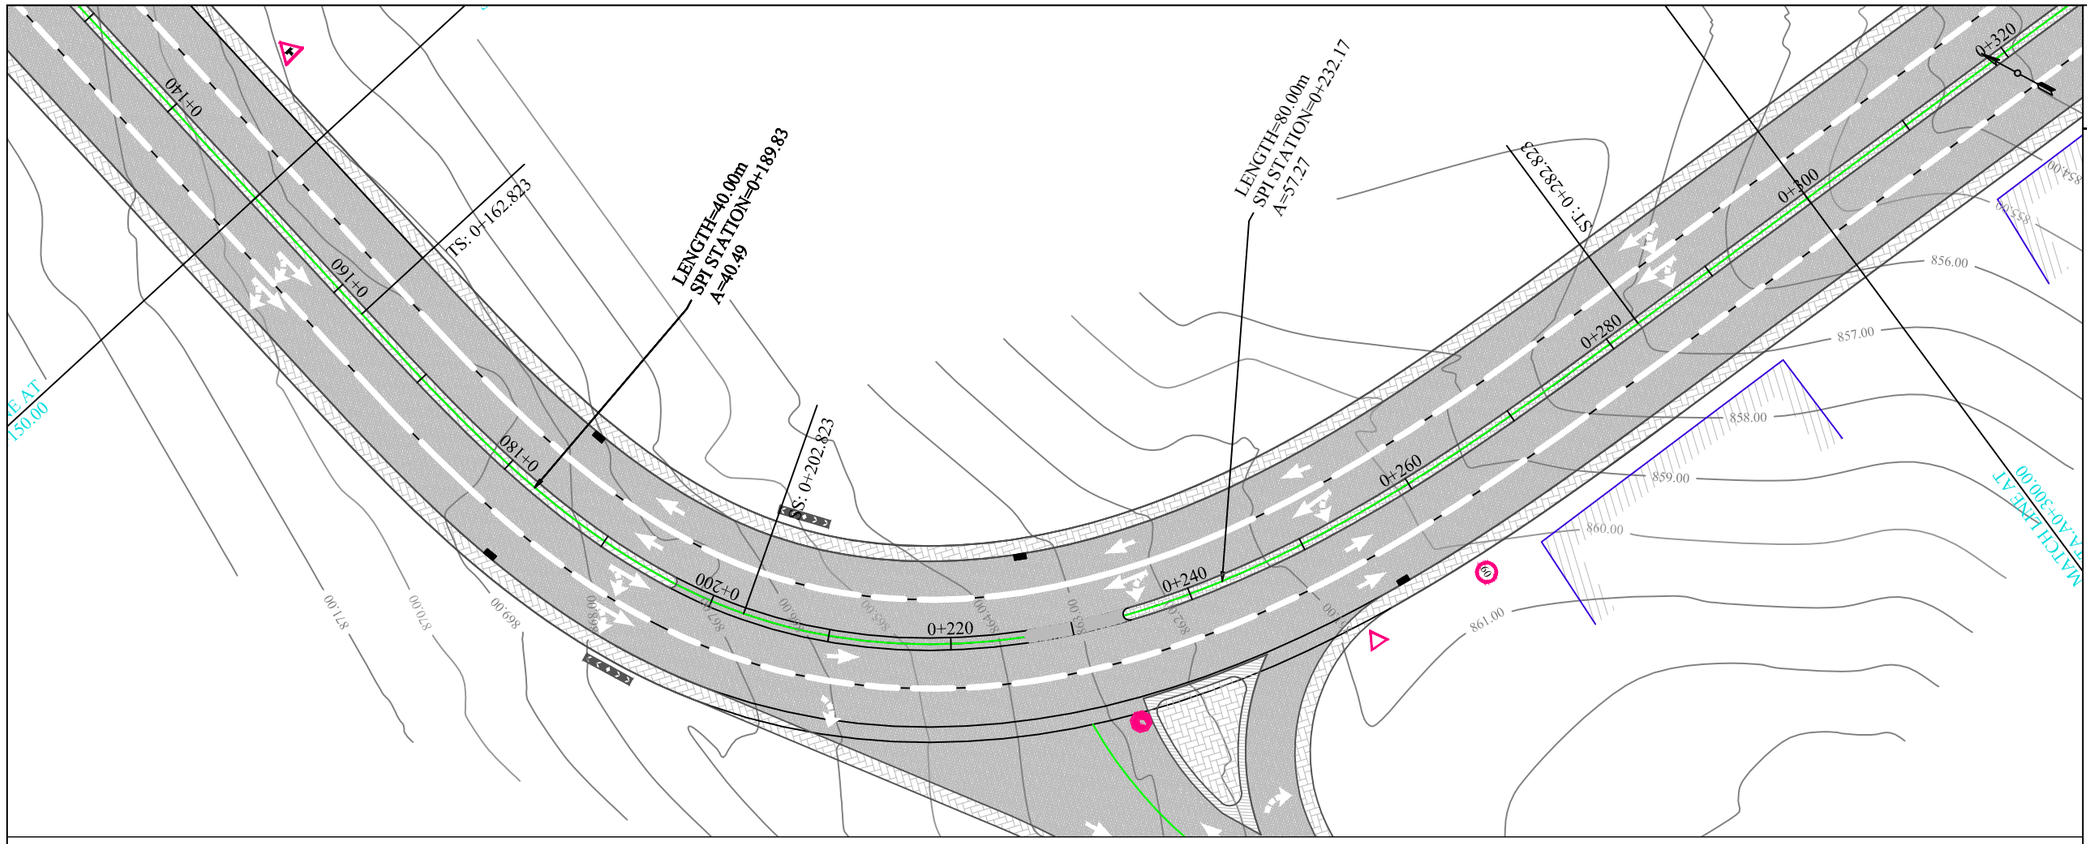


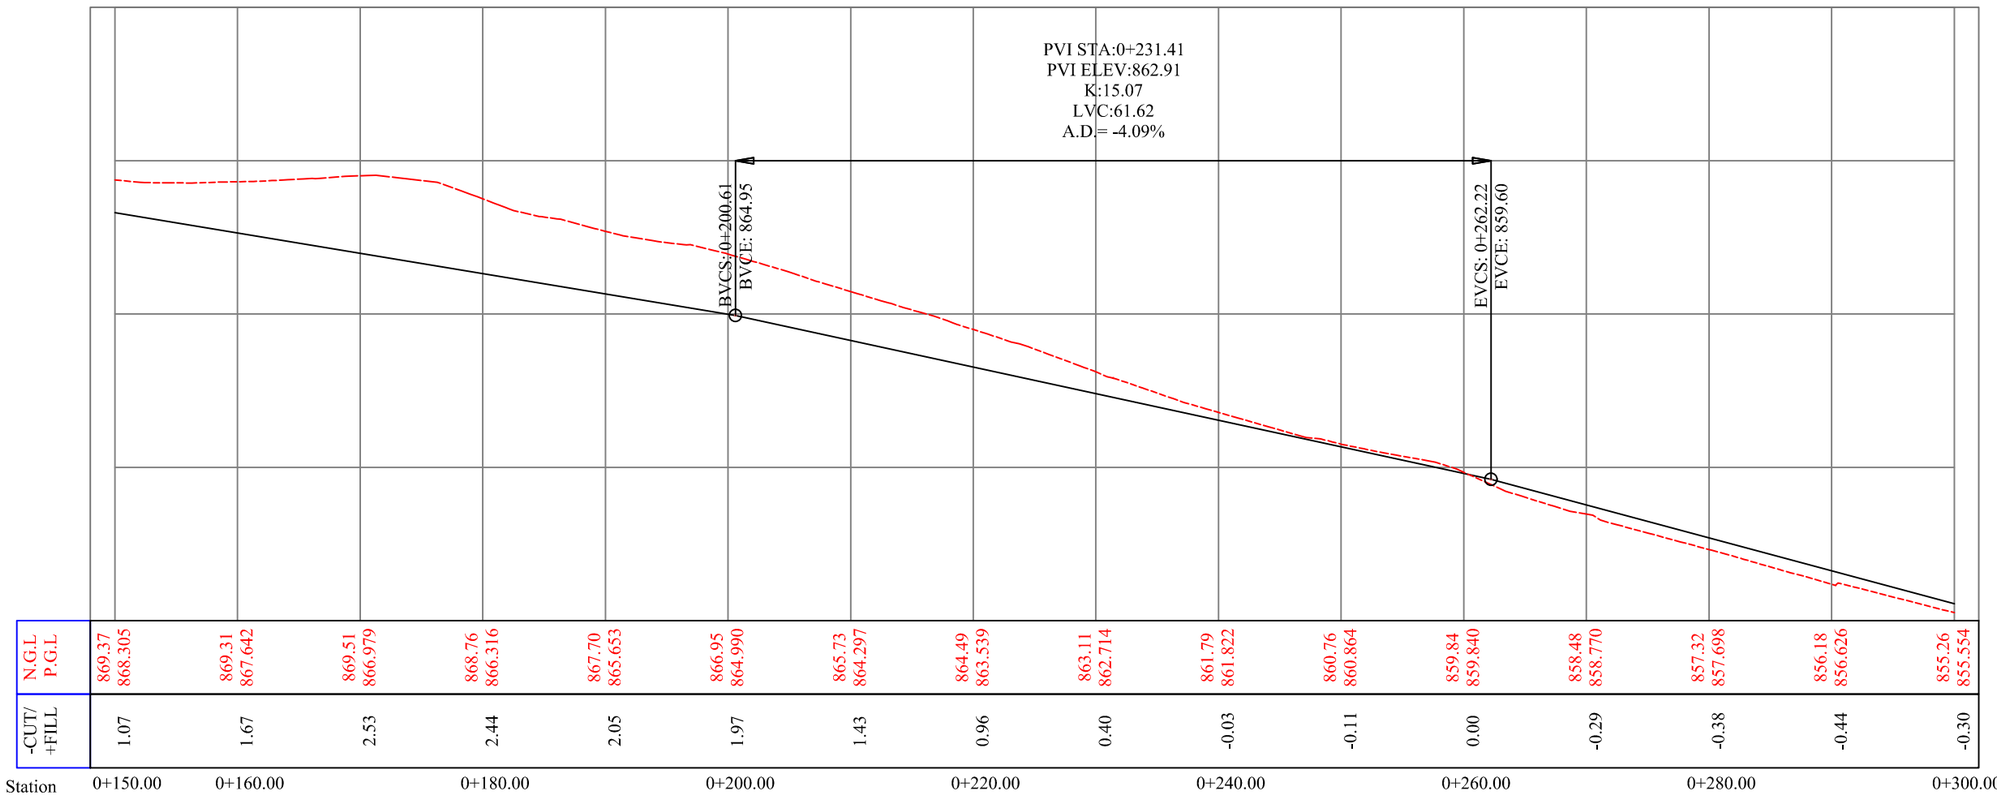

Station	0+150.00	0+160.00	0+180.00	0+200.00	0+220.00	0+240.00	0+260.00	0+280.00	0+300.00
N.G.L	869.37	869.31	869.51	868.76	867.70	866.95	865.73	864.49	863.11
P.G.L	868.305	867.642	866.979	866.316	865.653	864.990	864.297	863.539	862.714
-CUT/ +FILL	1.07	1.67	2.53	2.44	2.05	1.97	1.43	0.96	0.40

N.G.L	861.79	860.76	859.84	858.48	857.32	856.18	855.26
P.G.L	861.822	860.864	859.840	858.770	857.698	856.626	855.554
-CUT/ +FILL	-0.03	-0.11	0.00	-0.29	-0.38	-0.44	-0.30

NOTES :

1. ALL STATIONS, COORDINATES AND LEVELS ARE IN METERS.
2. ALL OTHER DIMENSIONS ARE IN CM UNLESS OTHERWISE NOTED.
3. COORDINATES AND ELEVATIONS REFER TO THE PALESTINAN GRID SYSTEM.

LEGEND FOR PLAN

- PROP. CENTERLINE
- PROP. EDGE OF PAVMENT
- PROP. EDGE OF SHOULDER
- DROP CURB STONE
- RAISED CURB STONE
- MOUNTABLE CURB
- EDGE OF SIDE WALK
- MILLING & OVERLAY AREA
- RECONSTRUCTION AREA
- SIDE WALK
- EX. PAVEMENT
- EX. CONCRETE WALL
- EX. STONE WALL
- EX. DIRT ROAD
- EX. WATER LINE (W)
- EX. FENCE (FE)
- EX. GUARD RAIL
- EX. CURB STONE
- EX. BASE COURSE SHOULDER
- EX. TELEPHONE CABLE (TEL)
- EX. CULVERT
- EX. CONCRETE YARDS & CONCRETE PROTECTIONS
- EXISTING BUILDING
- EXISTING BARAX
- EXISTING HIGH VOLTAGE POLE (HVP)
- EXISTING ELECTRIC POLE
- EXISTING TELEPHONE POLE
- EXISTING TELEPHONE MANHOLE (T)
- EXISTING SEWER MANHOLE (S)
- EXISTING WELL (W)
- EXISTING WATER MANHOLE (W)
- EXISTING WATER VALVE (WV)
- EXISTING ELECTRIC MANHOLE (E)
- EXISTING TREE

LEGEND FOR PROFILE

- PGL
- NGL

Done by: Hussain Abu-Saada, Anan Abu-lail, Waseem Al-shalaldeh

Supervisor: Eng.Musab Shahin

Project Name: Al-majoor street

Drawing Title: PLAN & PROFILE
From Sta. 0+150.00 To 0+300.00

Designed	--------	Scale H 1:250 V 1:100
Checked	----------	Sheet No. 2
Date	Apr. 2018	