
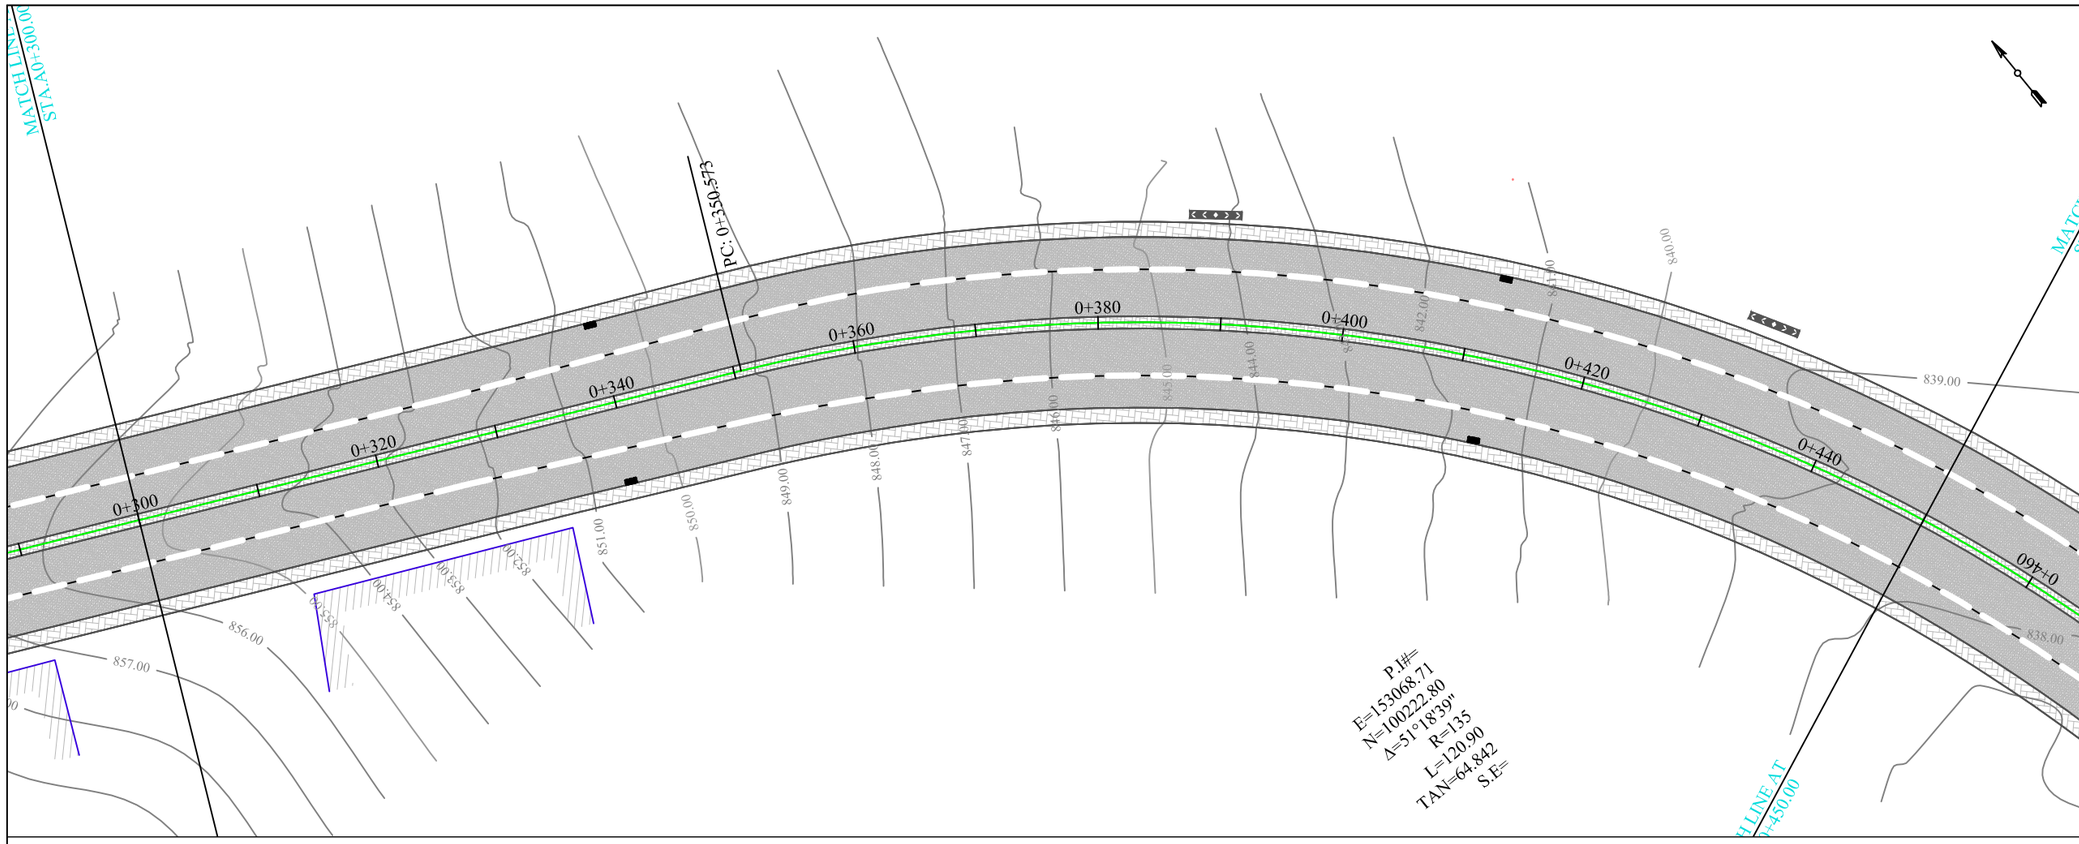


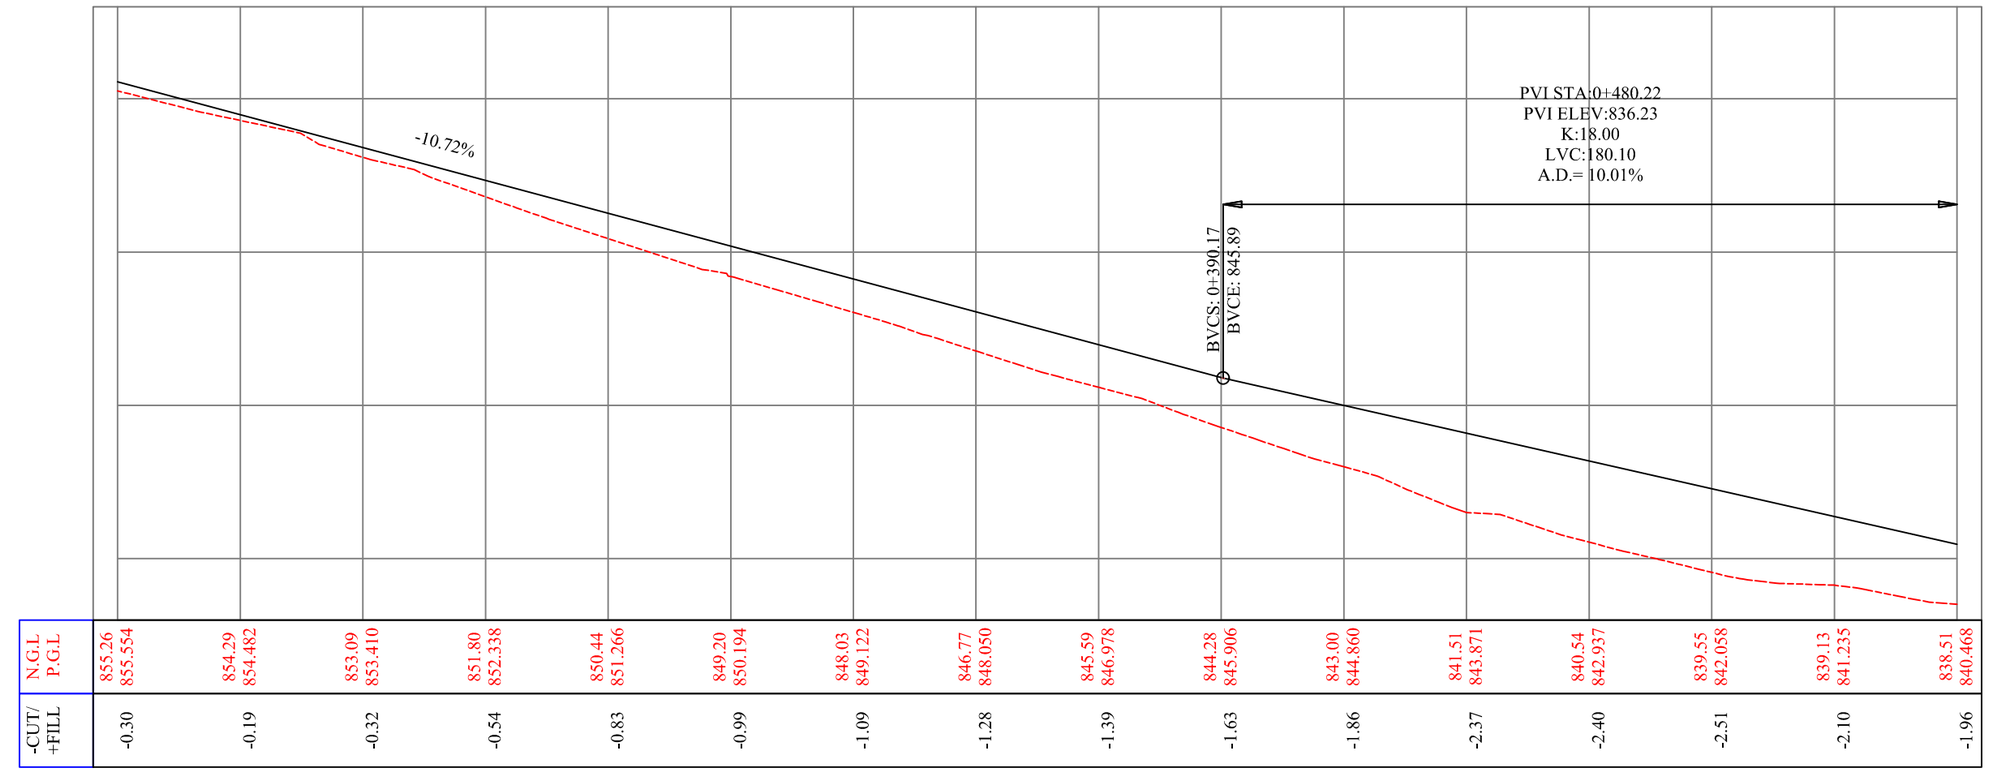

N.G.L / P.G.L	855.26 / 855.554	854.29 / 854.482	853.09 / 853.410	851.80 / 852.338	850.44 / 851.266	849.20 / 850.194	848.03 / 849.122	846.77 / 848.050	845.59 / 846.978	844.28 / 845.906	843.00 / 844.860	841.51 / 843.871	840.54 / 842.937	839.55 / 842.058	839.13 / 841.235	838.51 / 840.468
-CUT/ +FILL	-0.30	-0.19	-0.32	-0.54	-0.83	-0.99	-1.09	-1.28	-1.39	-1.63	-1.86	-2.37	-2.40	-2.51	-2.10	-1.96
Station	0+300.00		0+320.00		0+340.00		0+360.00		0+380.00		0+400.00		0+420.00		0+440.00	0+450.00

NOTES :
1. ALL STATIONS, COORDINATES AND LEVELS ARE IN METERS.
2. ALL OTHER DIMENSIONS ARE IN CM UNLESS OTHERWISE NOTED.
3. COORDINATES AND ELEVATIONS REFER TO THE PALESTINAN GRID SYSTEM.

LEGEND FOR PLAN

- PROP. CENTERLINE
- PROP. EDGE OF PAVMENT
- PROP. EDGE OF SHOULDER
- DROP CURB STONE
- RAISED CURB STONE
- MOUNTABLE CURB
- EDGE OF SIDE WALK
- MILLING & OVERLAY AREA
- RECONSTRUCTION AREA
- SIDE WALK
- EX. PAVEMENT
- EX. CONCRETE WALL
- EX. STONE WALL
- EX. DIRT ROAD
- EX. WATER LINE (W)
- EX. FENCE (FE)
- EX. GUARD RAIL
- EX. CURB STONE
- EX. BASE COURSE SHOULDER
- EX. TELEPHONE CABLE (TEL)
- EX. CULVERT
- EX. CONCRETE YARDS & CONCRETE PROTECTIONS
- EXISTING BUILDING
- EXISTING BARAX
- EXISTING HIGH VOLTAGE POLE (HVP)
- EXISTING ELECTRIC POLE
- EXISTING TELEPHONE POLE
- EXISTING TELEPHONE MANHOLE (T)
- EXISTING SEWER MANHOLE (S)
- EXISTING WELL (W)
- EXISTING WATER MANHOLE (W)
- EXISTING WATER VALVE (WV)
- EXISTING ELECTRIC MANHOLE (E)
- EXISTING TREE

LEGEND FOR PROFILE

- PGL
- NGL

Done by:
Hussain Abu-Saada
Anan Abu-lail
Waseem Al-shalaldeh

Supervisor
Eng.Musab Shahin

Project Name
Al-majoor street

Drawing Title
PLAN & PROFILE
From Sta. 0+300.00 To 0+450.00

Designed	--------	Scale H 1:250 V 1:100
Checked	----------	Sheet No. 3
Date	Apr. 2018	