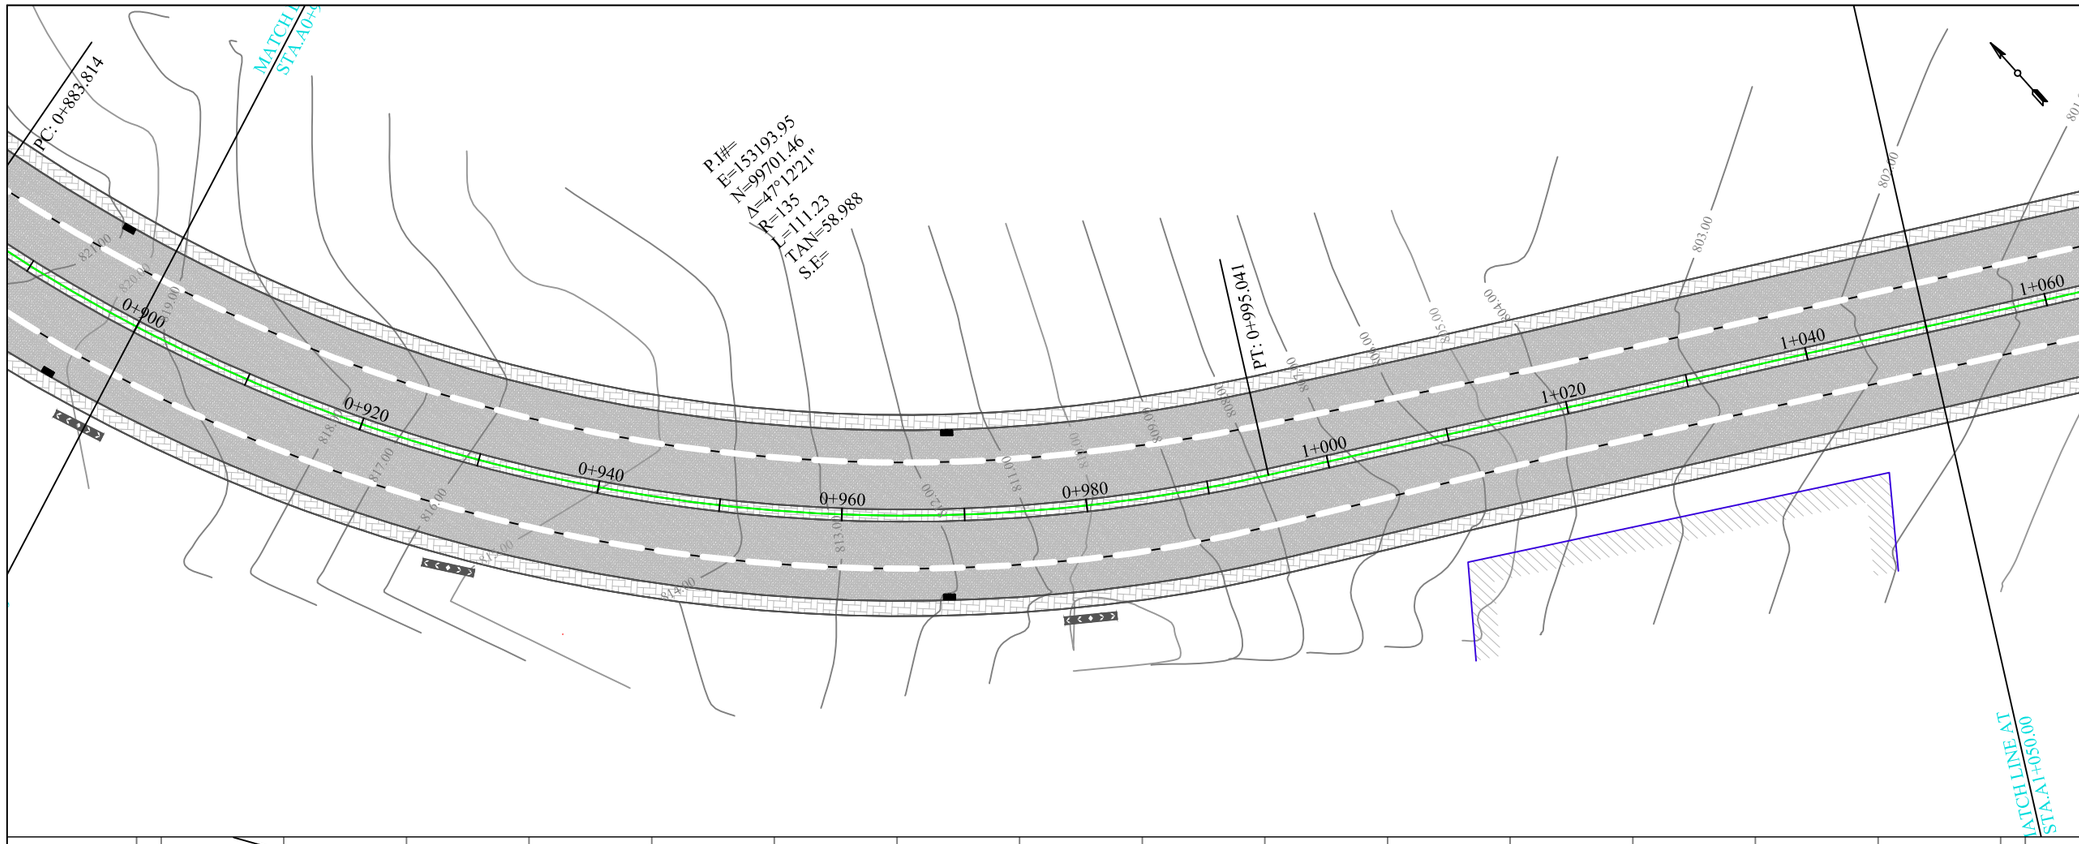
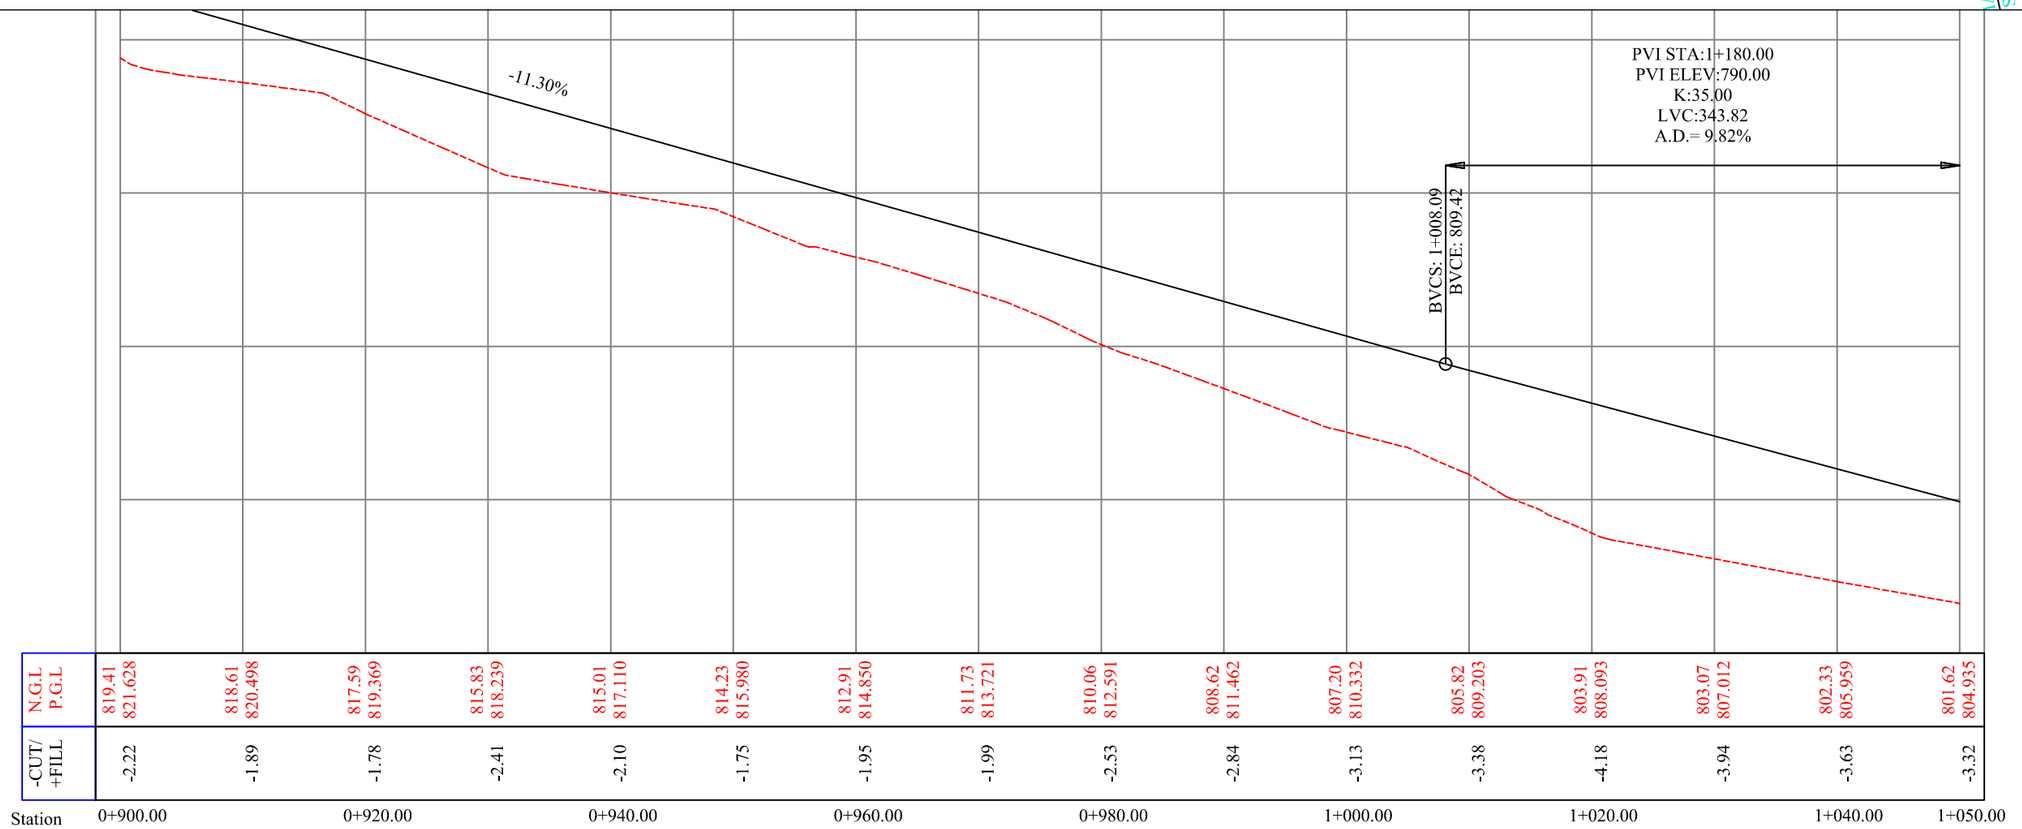



| Station | 0+900.00 | 0+920.00 | 0+940.00 | 0+960.00 | 0+980.00 | 1+000.00 | 1+020.00 | 1+040.00 | 1+050.00 |
|---|---|---|---|---|---|---|---|---|---|
| N.G.L | 819.41 | 818.61 | 817.59 | 815.83 | 815.01 | 814.23 | 812.91 | 811.73 | 810.06 |
| P.G.L | 821.628 | 820.498 | 819.369 | 818.239 | 817.110 | 815.980 | 814.850 | 813.721 | 812.591 |
| -CUT/ +FILL | -2.22 | -1.89 | -1.78 | -2.41 | -2.10 | -1.75 | -1.95 | -1.99 | -2.53 |

| | | | | | | | | | |
|---|---|---|---|---|---|---|---|---|---|
| N.G.L | 808.62 | 807.20 | 805.82 | 803.91 | 803.07 | 802.33 | 801.62 | | |
| P.G.L | 811.462 | 810.332 | 809.203 | 808.093 | 807.012 | 805.959 | 804.935 | | |
| -CUT/ +FILL | -2.84 | -3.13 | -3.38 | -4.18 | -3.94 | -3.63 | -3.32 | | |

NOTES :
1. ALL STATIONS, COORDINATES AND LEVELS ARE IN METERS.
2. ALL OTHER DIMENSIONS ARE IN CM UNLESS OTHERWISE NOTED.
3. COORDINATES AND ELEVATIONS REFER TO THE PALESTINAN GRID SYSTEM.

**LEGEND FOR PLAN**

- PROP. CENTERLINE
- PROP. EDGE OF PAVMENT
- PROP. EDGE OF SHOULDER
- DROP CURB STONE
- RAISED CURB STONE
- MOUNTABLE CURB
- EDGE OF SIDE WALK
- MILLING & OVERLAY AREA
- RECONSTRUCTION AREA
- SIDE WALK
- EX. PAVEMENT
- EX. CONCRETE WALL
- EX. STONE WALL
- EX. DIRT ROAD
- EX. WATER LINE (W)
- EX. FENCE (FE)
- EX. GUARD RAIL
- EX. CURB STONE
- EX. BASE COURSE SHOULDER
- EX. TELEPHONE CABLE (TEL)
- EX. CULVERT
- EX. CONCRETE YARDS & CONCRETE PROTECTIONS
- EXISTING BUILDING
- EXISTING BARAX
- EXISTING HIGH VOLTAGE POLE
- EXISTING ELECTRIC POLE (HVP)
- EXISTING TELEPHONE POLE
- EXISTING TELEPHONE MANHOLE
- EXISTING SEWER MANHOLE
- EXISTING WELL
- EXISTING WATER MANHOLE
- EXISTING WATER VALVE (WV)
- EXISTING ELECTRIC MANHOLE
- EXISTING TREE

**LEGEND FOR PROFILE**

- PGL
- NGL

رابطة الجامعين / الخليل

Done by:
Hussain Abu-Saada
Anan Abu-lail
Waseem Al-shalaldeh

Supervisor
Eng.Musab Shahin

Project Name
Al-majoor street

Drawing Title
PLAN & PROFILE
From Sta. 0+900.00 To 1+050.00

| | | |
|---|---|---|
| Designed | -------- | Scale H 1:250 V 1:100 |
| Checked | ---------- | Sheet No. 7 |
| Date | Apr. 2018 | |