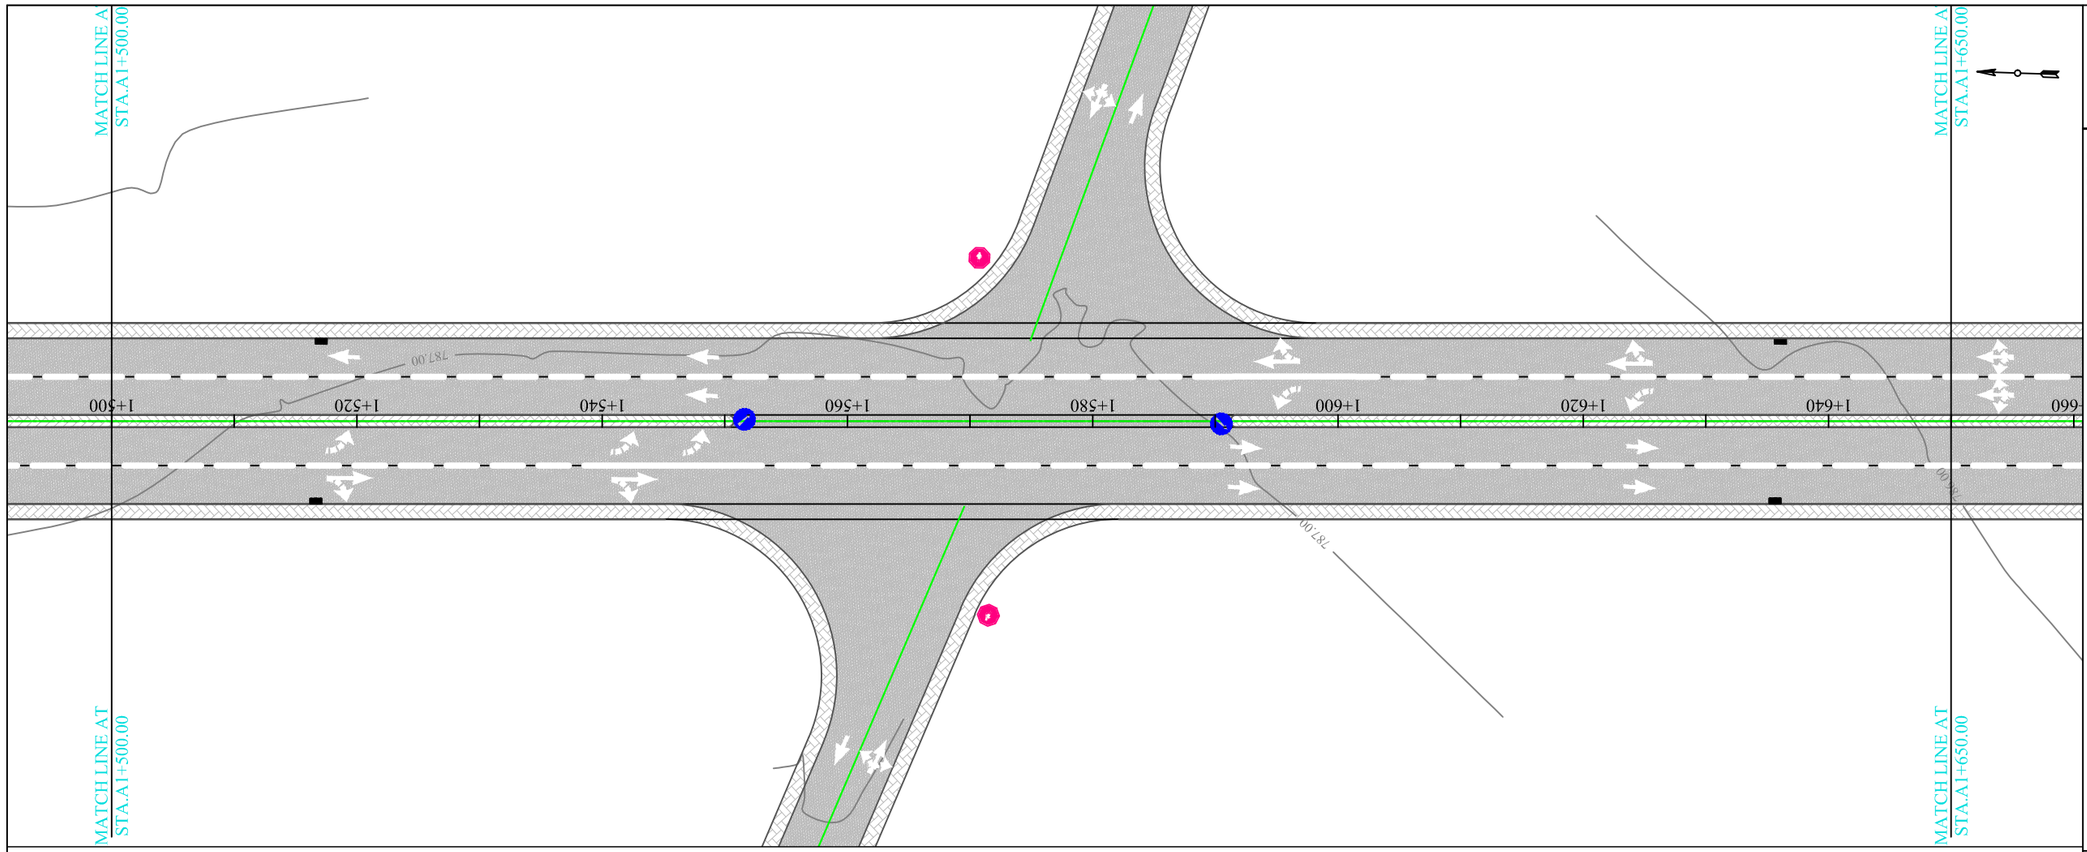


NOTES :


1. ALL STATIONS, COORDINATES AND LEVELS ARE IN METERS.
2. ALL OTHER DIMENSIONS ARE IN CM UNLESS OTHERWISE NOTED.
3. COORDINATES AND ELEVATIONS REFER TO THE PALESTINAN GRID SYSTEM.

LEGEND FOR PLAN

- PROP. CENTERLINE
- PROP. EDGE OF PAVMENT
- PROP. EDGE OF SHOULDER
- DROP CURB STONE
- RAISED CURB STONE
- MOUNTABLE CURB
- EDGE OF SIDE WALK
- MILLING & OVERLAY AREA
- RECONSTRUCTION AREA
- SIDE WALK
- EX. PAVEMENT
- EX. CONCRETE WALL
- EX. STONE WALL
- EX. DIRT ROAD
- EX. WATER LINE (W)
- EX. FENCE (FE)
- EX. GUARD RAIL
- EX. CURB STONE
- EX. BASE COURSE SHOULDER
- EX. TELEPHONE CABLE (TEL)
- EX. CULVERT
- EX. CONCRETE YARDS & CONCRETE PROTECTIONS
- EXISTING BUILDING
- EXISTING BARAX
- EXISTING HIGH VOLTAGE POLE
- EXISTING ELECTRIC POLE (HVP)
- EXISTING TELEPHONE POLE
- EXISTING TELEPHONE MANHOLE (T)
- EXISTING SEWER MANHOLE (S)
- EXISTING WELL (W)
- EXISTING WATER MANHOLE (W)
- EXISTING WATER VALVE (WV)
- EXISTING ELECTRIC MANHOLE (E)
- EXISTING TREE

LEGEND FOR PROFILE

- PGL
- NGL

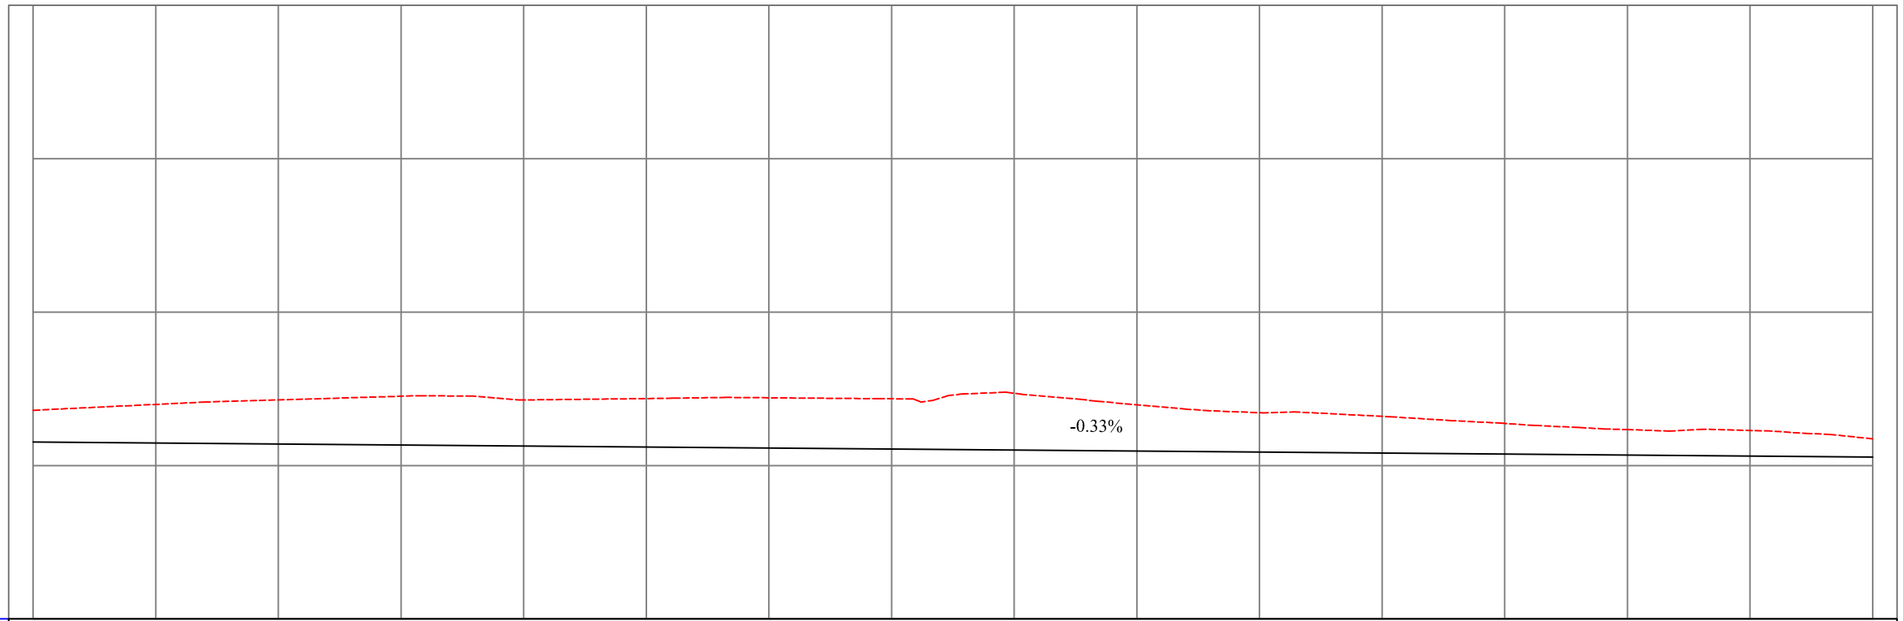

Station	1+500.00	1+520.00	1+540.00	1+560.00	1+580.00	1+600.00	1+620.00	1+640.00	1+650.00
N.G.L	786.80	786.99	787.14	787.26	787.14	787.18	787.21	787.18	787.35
P.G.L	785.770	785.736	785.703	785.670	785.637	785.604	785.570	785.537	785.504
-CUT/ +FILL	1.03	1.26	1.44	1.59	1.50	1.58	1.64	1.64	1.85

Station	1+650.00	1+660.00
N.G.L	786.98	786.72	786.60	786.37	786.17	786.14	785.87
P.G.L	785.471	785.437	785.404	785.371	785.338	785.305	785.271
-CUT/ +FILL	1.51	1.28	1.20	1.00	0.83	0.84	0.60

Done by:
Hussain Abu-Saada
Anan Abu-lail
Waseem Al-shalaldeh

Supervisor
Eng.Musab Shahin

Project Name
Al-majoor street

Drawing Title
PLAN & PROFILE
From Sta. 1+500.00 To 1+650.00

Designed	--------	Scale H 1:250 V 1:100
Checked	----------	Sheet No. 11
Date	Apr. 2018	