
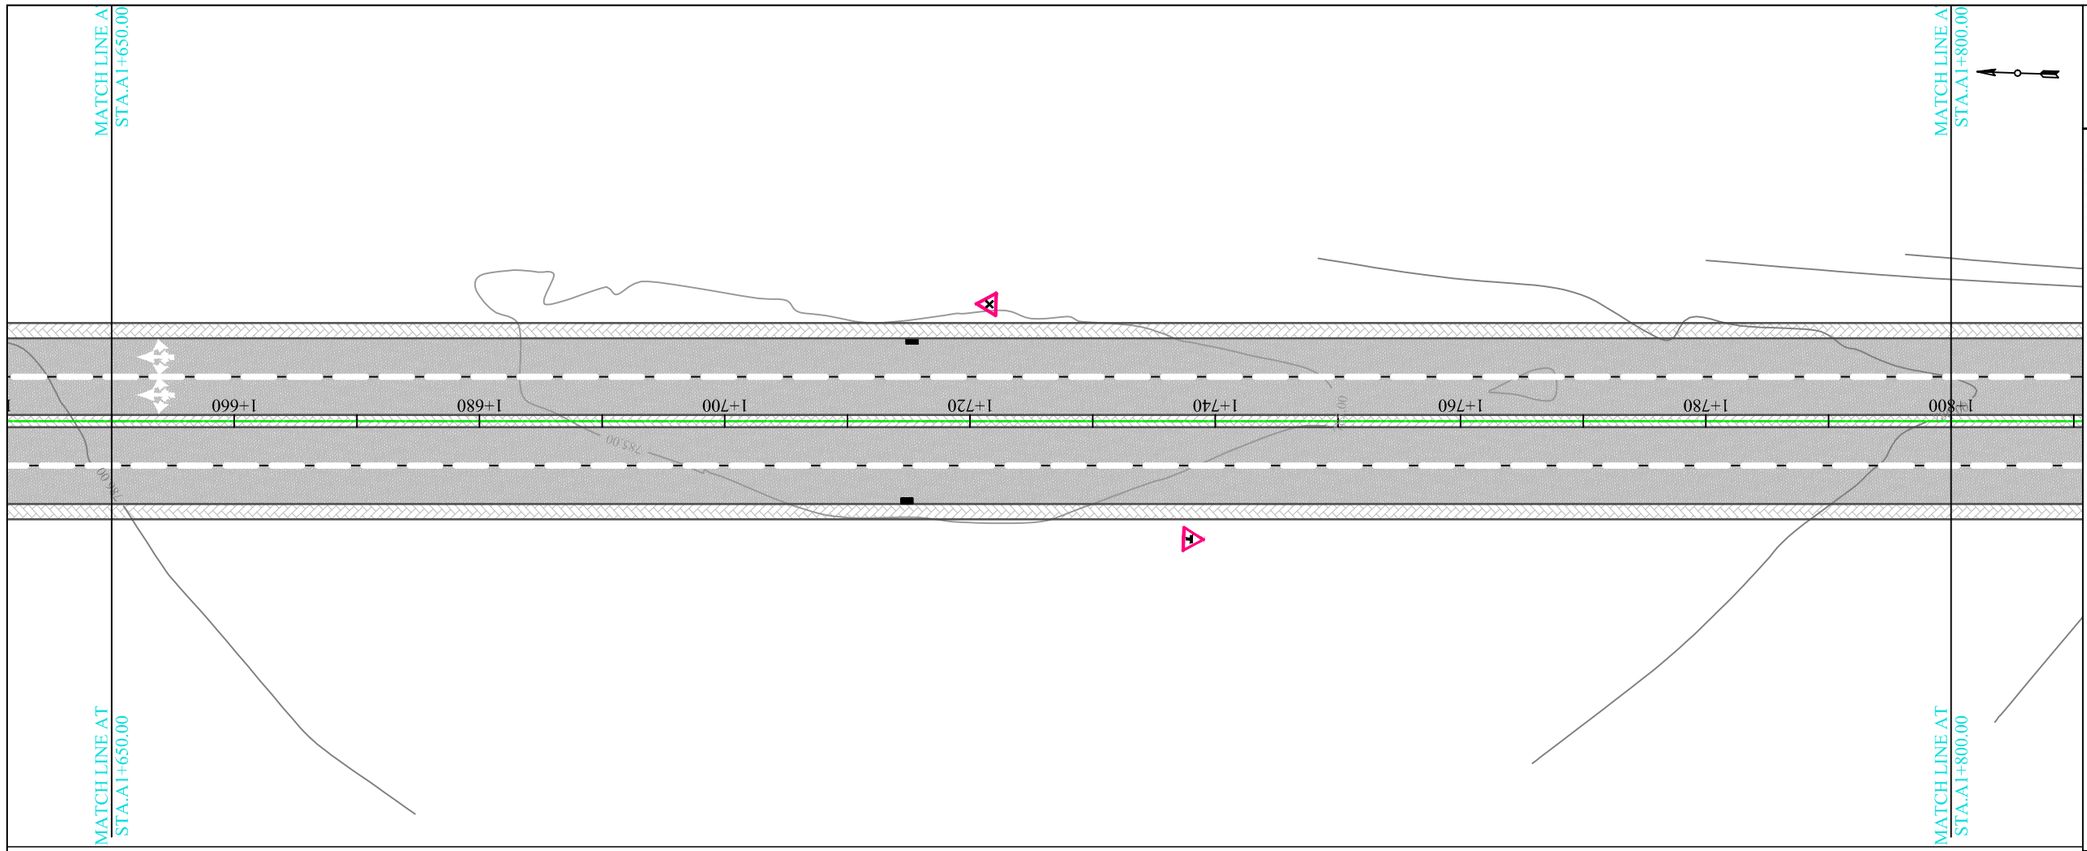


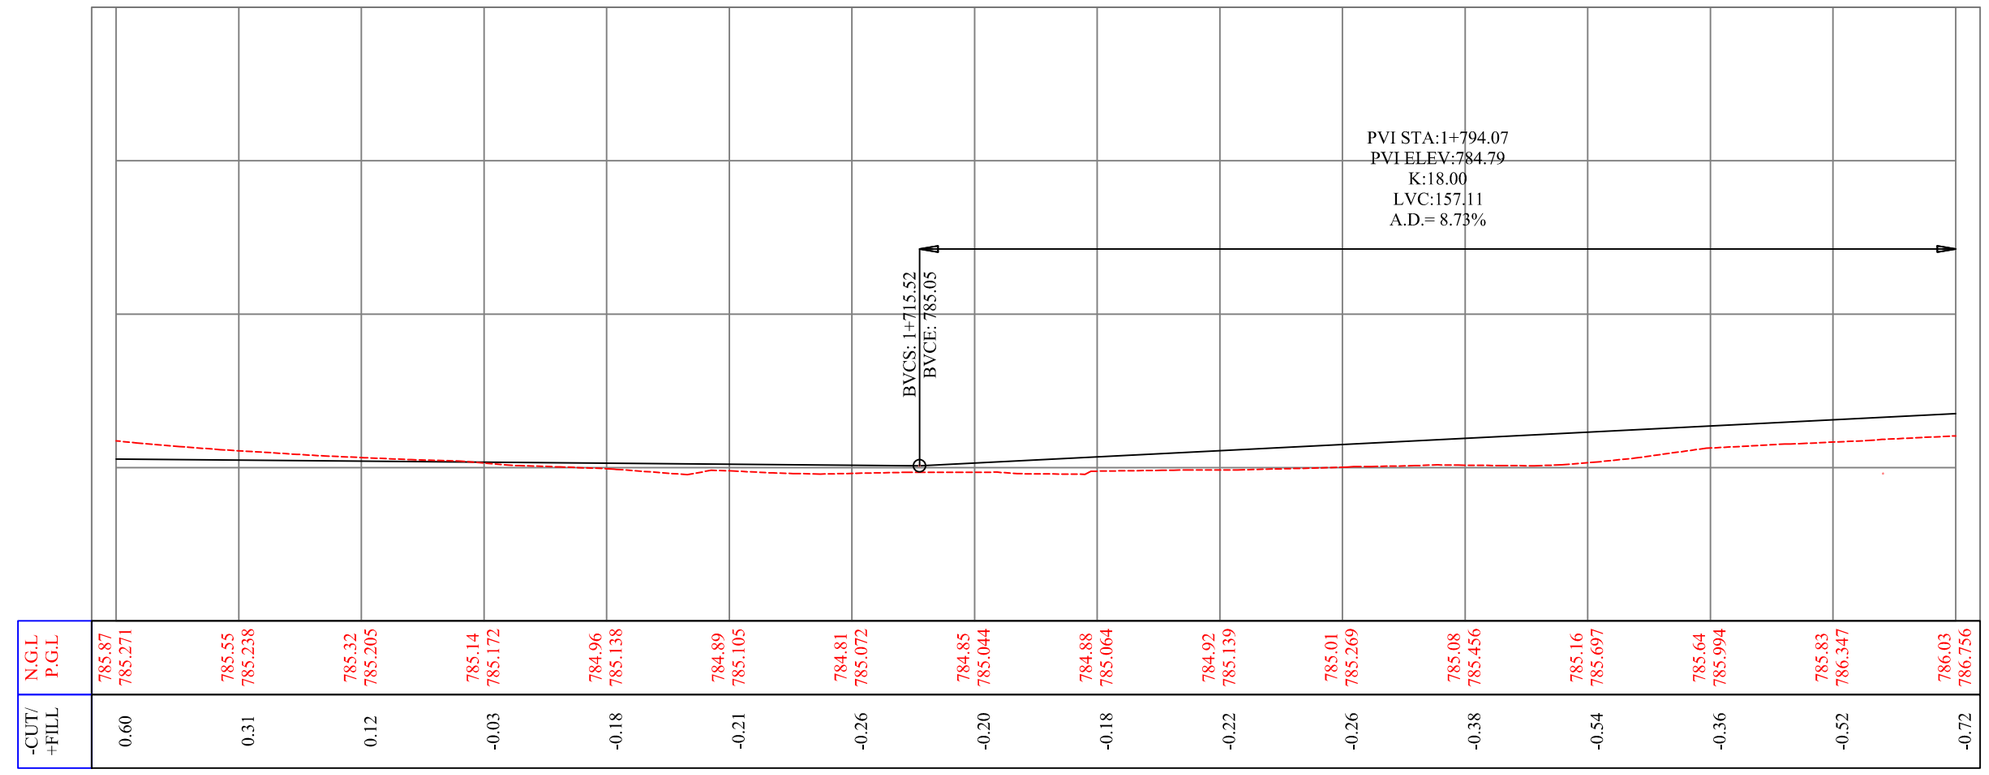

Station	1+650.00	1+660.00	1+680.00	1+700.00	1+720.00	1+740.00	1+760.00	1+780.00	1+800.00
N.G.L / P.G.L	785.87 / 785.271	785.55 / 785.238	785.32 / 785.205	785.14 / 785.172	784.96 / 785.138	784.89 / 785.105	784.81 / 785.072	784.85 / 785.044	784.88 / 785.064
-CUT/ +FILL	0.60	0.31	0.12	-0.03	-0.18	-0.21	-0.26	-0.20	-0.18

Station	1+820.00	1+840.00	1+860.00	1+880.00	1+900.00	1+920.00	1+940.00	1+960.00	1+980.00	2+000.00
N.G.L / P.G.L	784.92 / 785.139	785.01 / 785.269	785.08 / 785.456	785.16 / 785.697	785.64 / 785.994	785.83 / 786.347	786.03 / 786.756			
-CUT/ +FILL	-0.22	-0.26	-0.38	-0.54	-0.36	-0.52	-0.72			

NOTES :

1. ALL STATIONS, COORDINATES AND LEVELS ARE IN METERS.
2. ALL OTHER DIMENSIONS ARE IN CM UNLESS OTHERWISE NOTED.
3. COORDINATES AND ELEVATIONS REFER TO THE PALESTINAN GRID SYSTEM.

LEGEND FOR PLAN

- PROP. CENTERLINE
- PROP. EDGE OF PAVMENT
- PROP. EDGE OF SHOULDER
- DROP CURB STONE
- RAISED CURB STONE
- MOUNTABLE CURB
- EDGE OF SIDE WALK
- MILLING & OVERLAY AREA
- RECONSTRUCTION AREA
- SIDE WALK
- EX. PAVEMENT
- EX. CONCRETE WALL
- EX. STONE WALL
- EX. DIRT ROAD
- EX. WATER LINE (W)
- EX. FENCE (FE)
- EX. GUARD RAIL
- EX. CURB STONE
- EX. BASE COURSE SHOULDER
- EX. TELEPHONE CABLE (TEL)
- EX. CULVERT
- EX. CONCRETE YARDS & CONCRETE PROTECTIONS
- EXISTING BUILDING
- EXISTING BARAX
- EXISTING HIGH VOLTAGE POLE (HVP)
- EXISTING ELECTRIC POLE
- EXISTING TELEPHONE POLE
- EXISTING TELEPHONE MANHOLE (T)
- EXISTING SEWER MANHOLE (S)
- EXISTING WELL (W)
- EXISTING WATER MANHOLE (W)
- EXISTING WATER VALVE (WV)
- EXISTING ELECTRIC MANHOLE (E)
- EXISTING TREE

LEGEND FOR PROFILE

- PGL
- NGL

Done by: Hussain Abu-Saada, Anan Abu-lail, Waseem Al-shalaldeh

Supervisor: Eng.Musab Shahin

Project Name: Al-majoor street

Drawing Title: PLAN & PROFILE From Sta. 1+650.00 To 1+800.00

Designed	--------	Scale H 1:250 V 1:100
Checked	----------	Sheet No. 12
Date	Apr. 2018	