
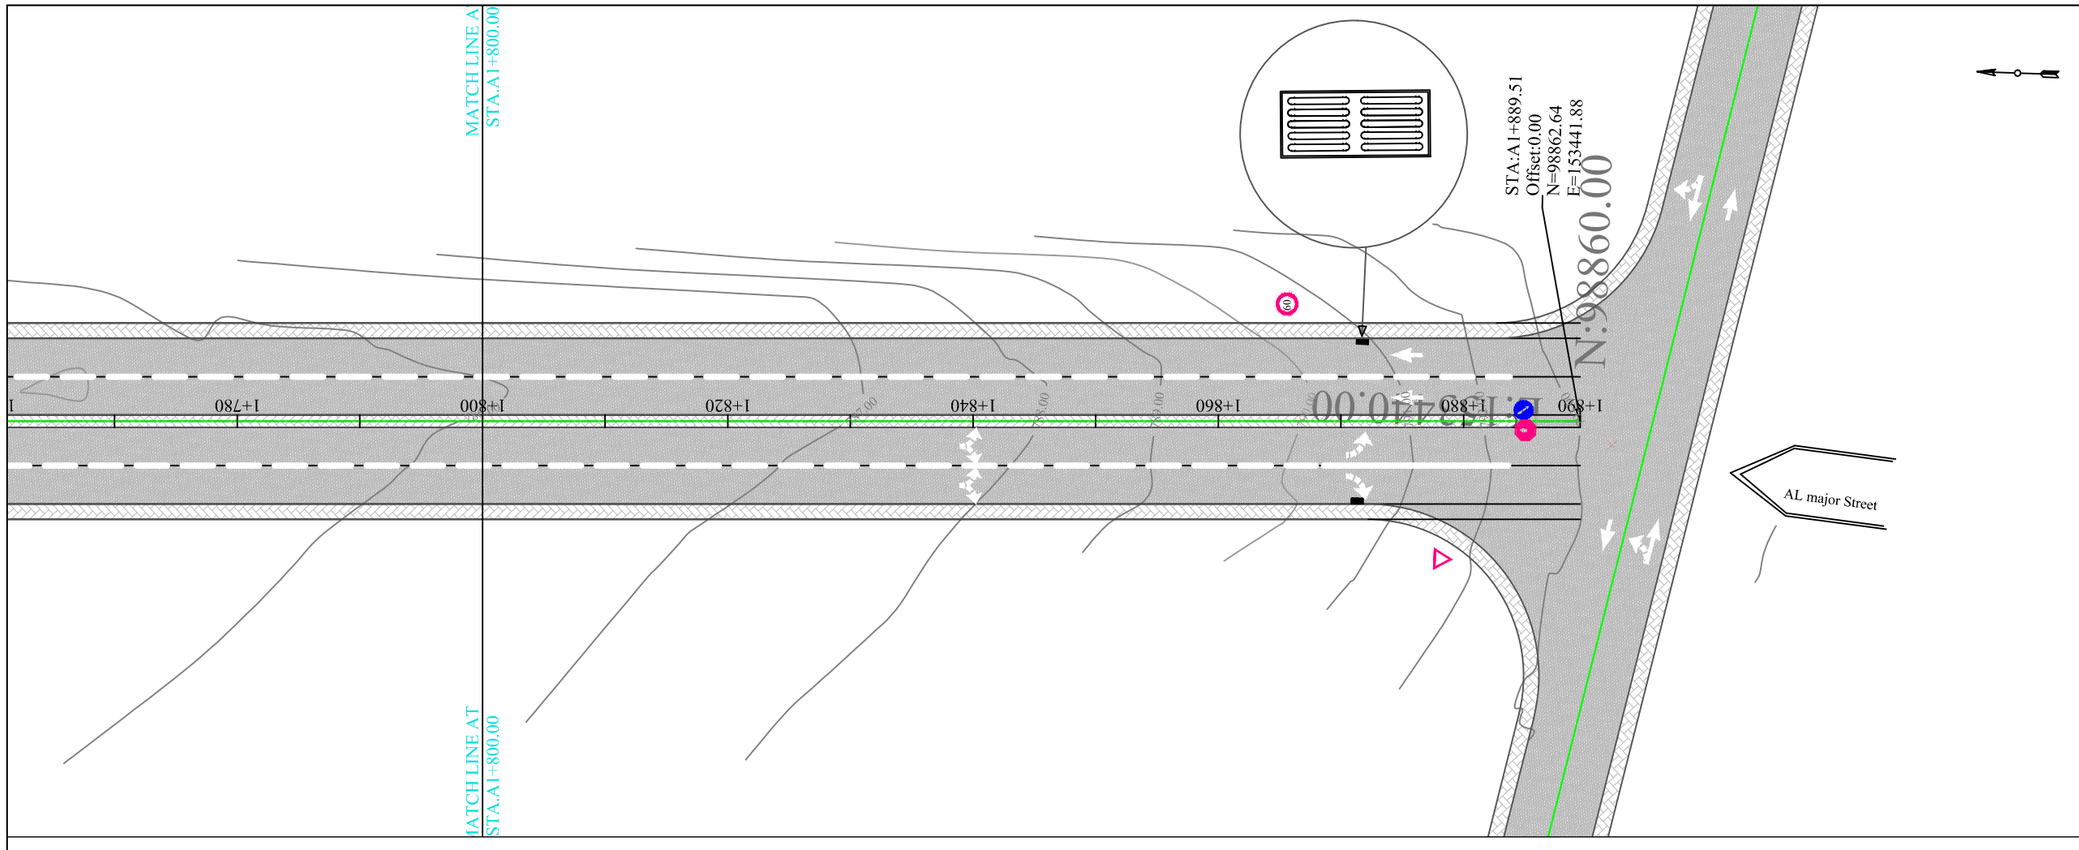


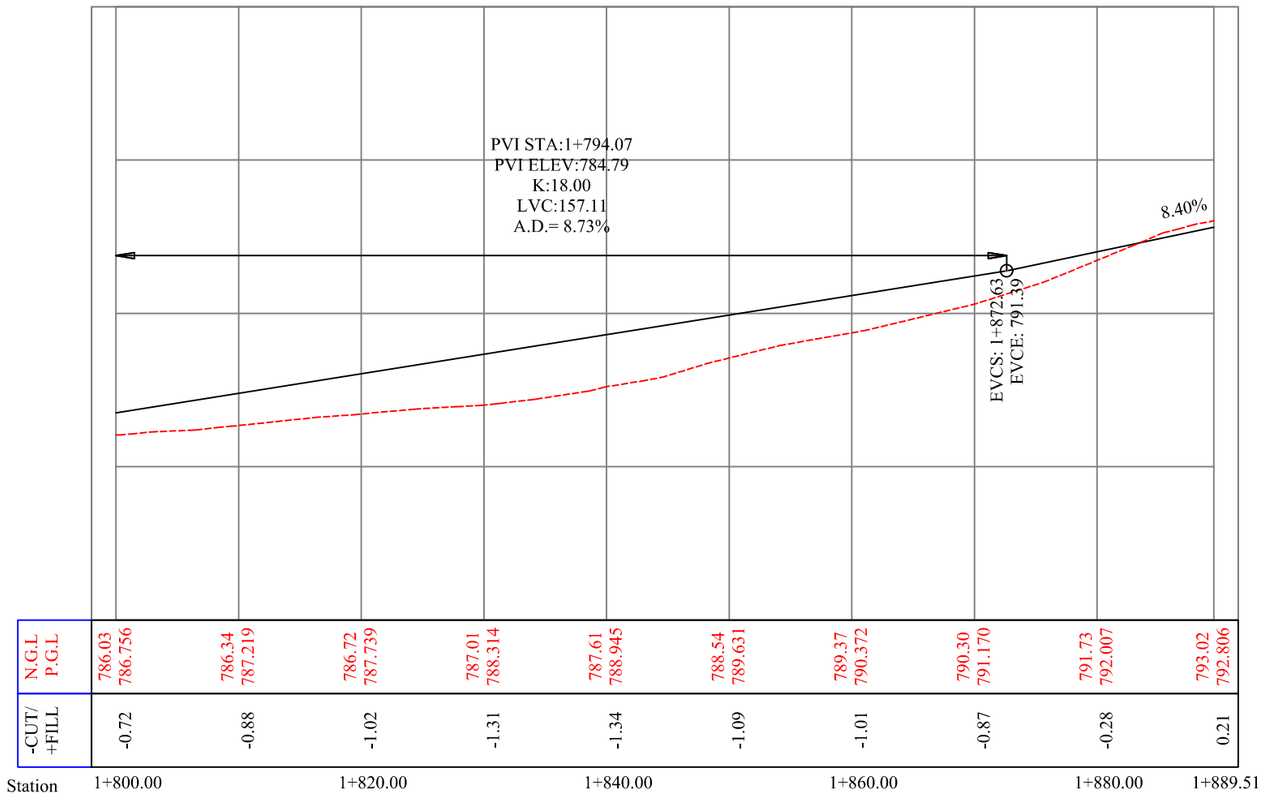

N.G.L	786.03	786.34	786.72	787.01	787.61	788.54	789.37	790.30	791.73	793.02
P.G.L	786.756	787.219	787.739	788.314	788.945	789.631	790.372	791.170	792.007	792.806
-CUT/ +FILL	-0.72	-0.88	-1.02	-1.31	-1.34	-1.09	-1.01	-0.87	-0.28	0.21
Station	1+800.00		1+820.00		1+840.00		1+860.00		1+880.00	1+889.51

NOTES :
1. ALL STATIONS, COORDINATES AND LEVELS ARE IN METERS.
2. ALL OTHER DIMENSIONS ARE IN CM UNLESS OTHERWISE NOTED.
3. COORDINATES AND ELEVATIONS REFER TO THE PALESTINAN GRID SYSTEM.

LEGEND FOR PLAN

PROP. CENTERLINE
PROP. EDGE OF PAVMENT
PROP. EDGE OF SHOULDER
DROP CURB STONE
RAISED CURB STONE
MOUNTABLE CURB
EDGE OF SIDE WALK
MILLING & OVERLAY AREA
RECONSTRUCTION AREA
SIDE WALK
EX. PAVEMENT
EX. CONCRETE WALL
EX. STONE WALL
EX. DIRT ROAD
EX. WATER LINE (W)
EX. FENCE (FE)
EX. GUARD RAIL
EX. CURB STONE
EX. BASE COURSE SHOULDER
EX. TELEPHONE CABLE (TEL)
EX. CULVERT
EX. CONCRETE YARDS & CONCRETE PROTECTIONS
EXISTING BUILDING
EXISTING BARAX
EXISTING HIGH VOLTAGE POLE (HVP)
EXISTING ELECTRIC POLE
EXISTING TELEPHONE POLE
EXISTING TELEPHONE MANHOLE (T)
EXISTING SEWER MANHOLE (S)
EXISTING WELL (W)
EXISTING WATER MANHOLE (W)
EXISTING WATER VALVE (WV)
EXISTING ELECTRIC MANHOLE (E)
EXISTING TREE

LEGEND FOR PROFILE

PGL
NGL

رابطة الجامعيين / الخليل

Done by: Hussain Abu-Saada, Anan Abu-lail, Waseem Al-shalaldeh

Supervisor: Eng.Musab Shahin

Project Name: Al-majoor street

Drawing Title: PLAN & PROFILE From Sta. 1+800.00 To 1+889.51

Designed	--------	Scale H 1:250 V 1:100
Checked	----------	Sheet No. 13
Date	Apr. 2018	