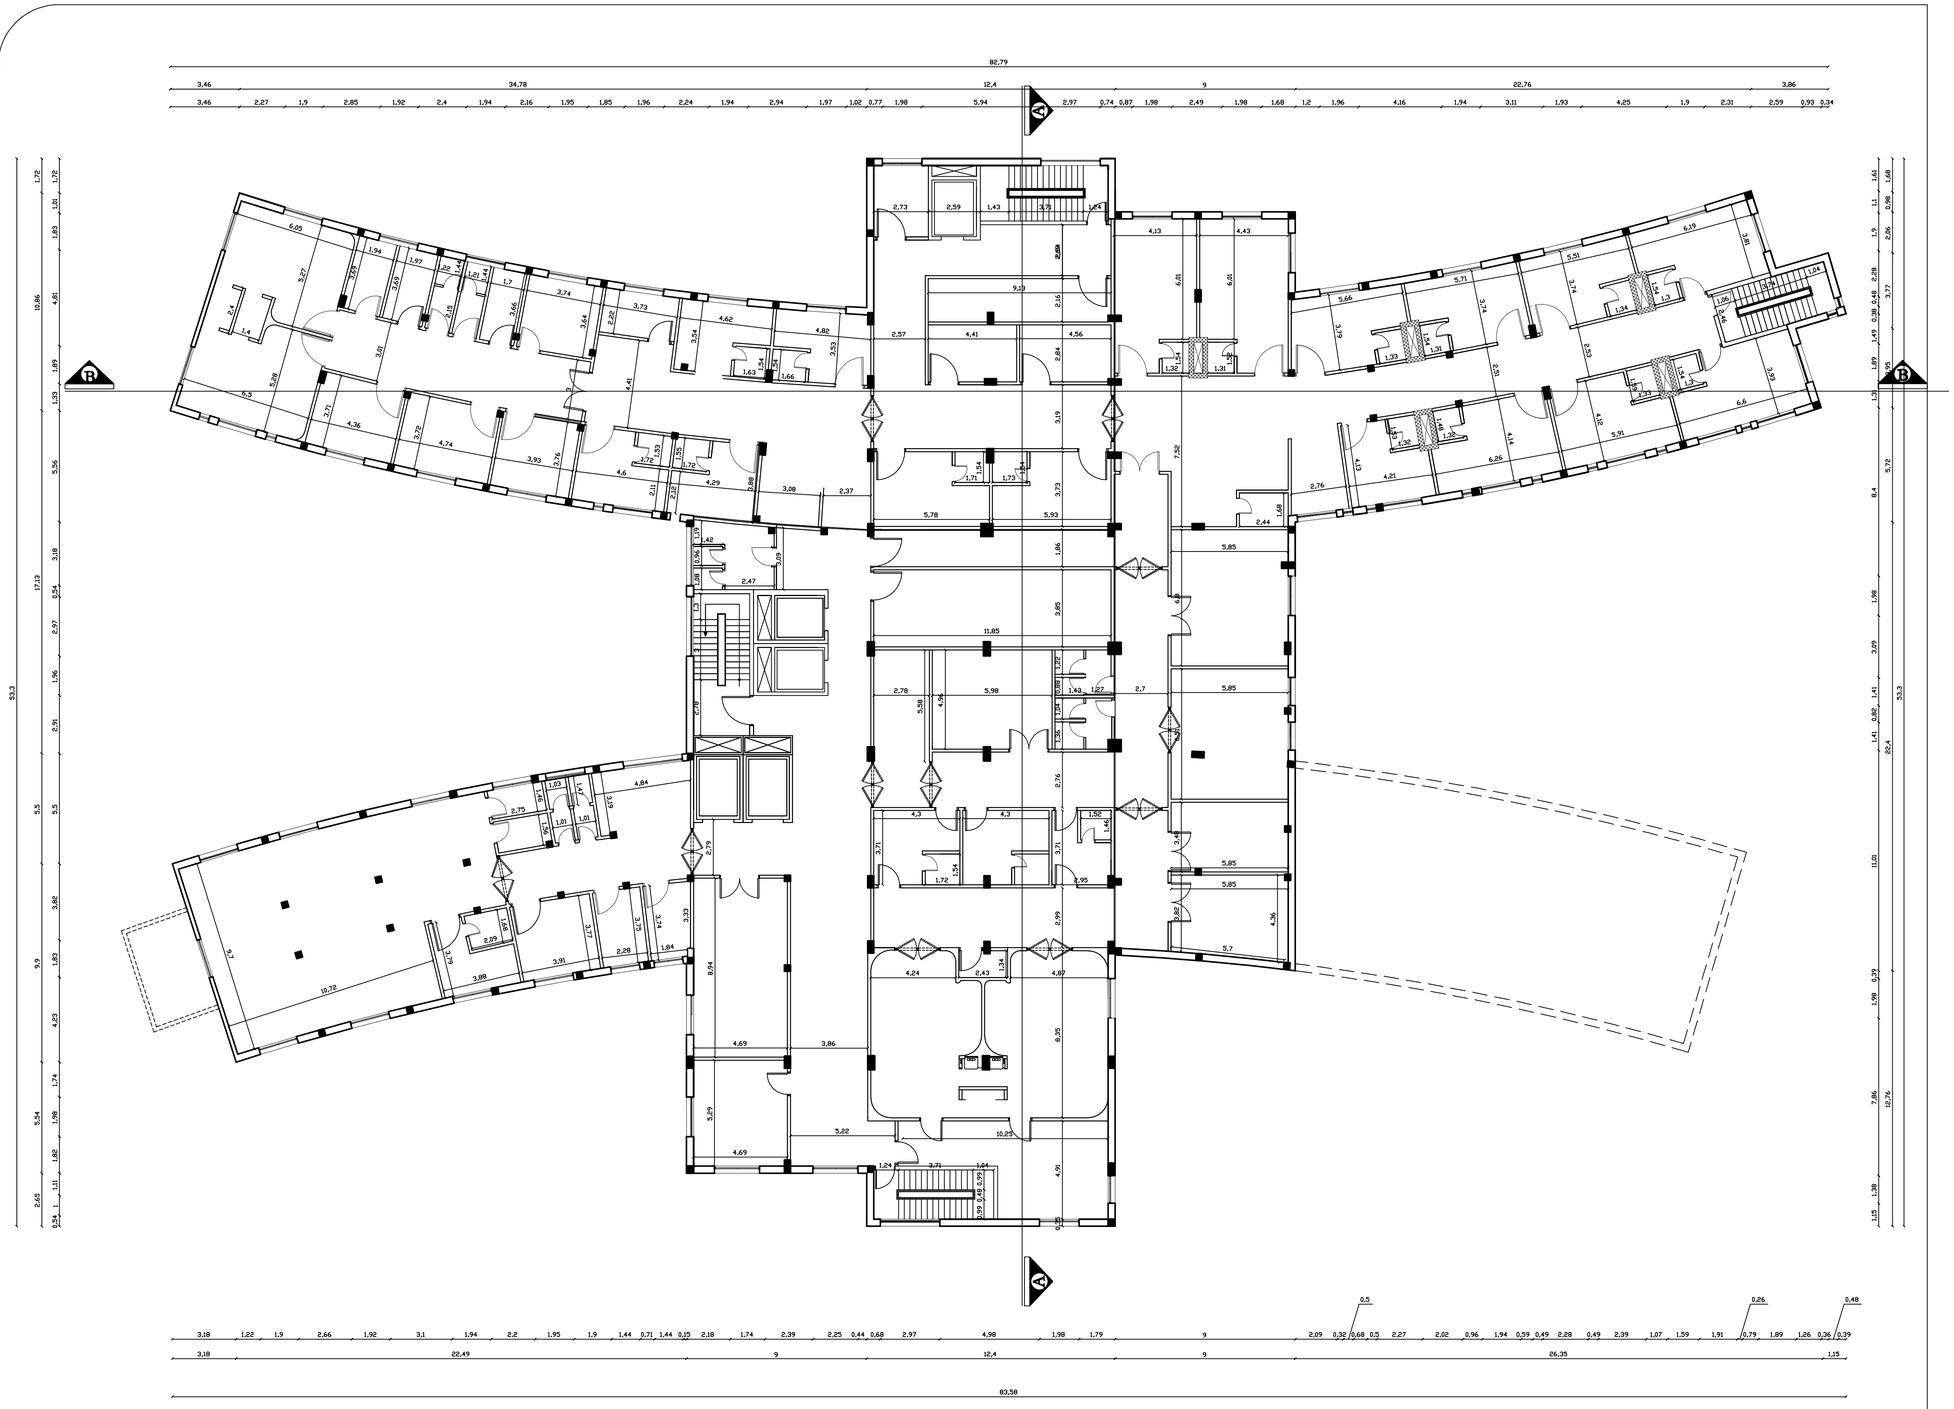


N

Palestine Polytechnic University
Civil and Architecture Department
Building Engineering

Project name:

Al-Shifa' Hospital

Designed by:

Isra AlAmleh
Tasneem Saad
Ahlam Habis
Shatha AlSaaedeh

Supervised by:

DR. Nafeth Nasereddin

Drawing Title:

First Floor Dimention

Scale: 1/100

Drawing Number:

A03