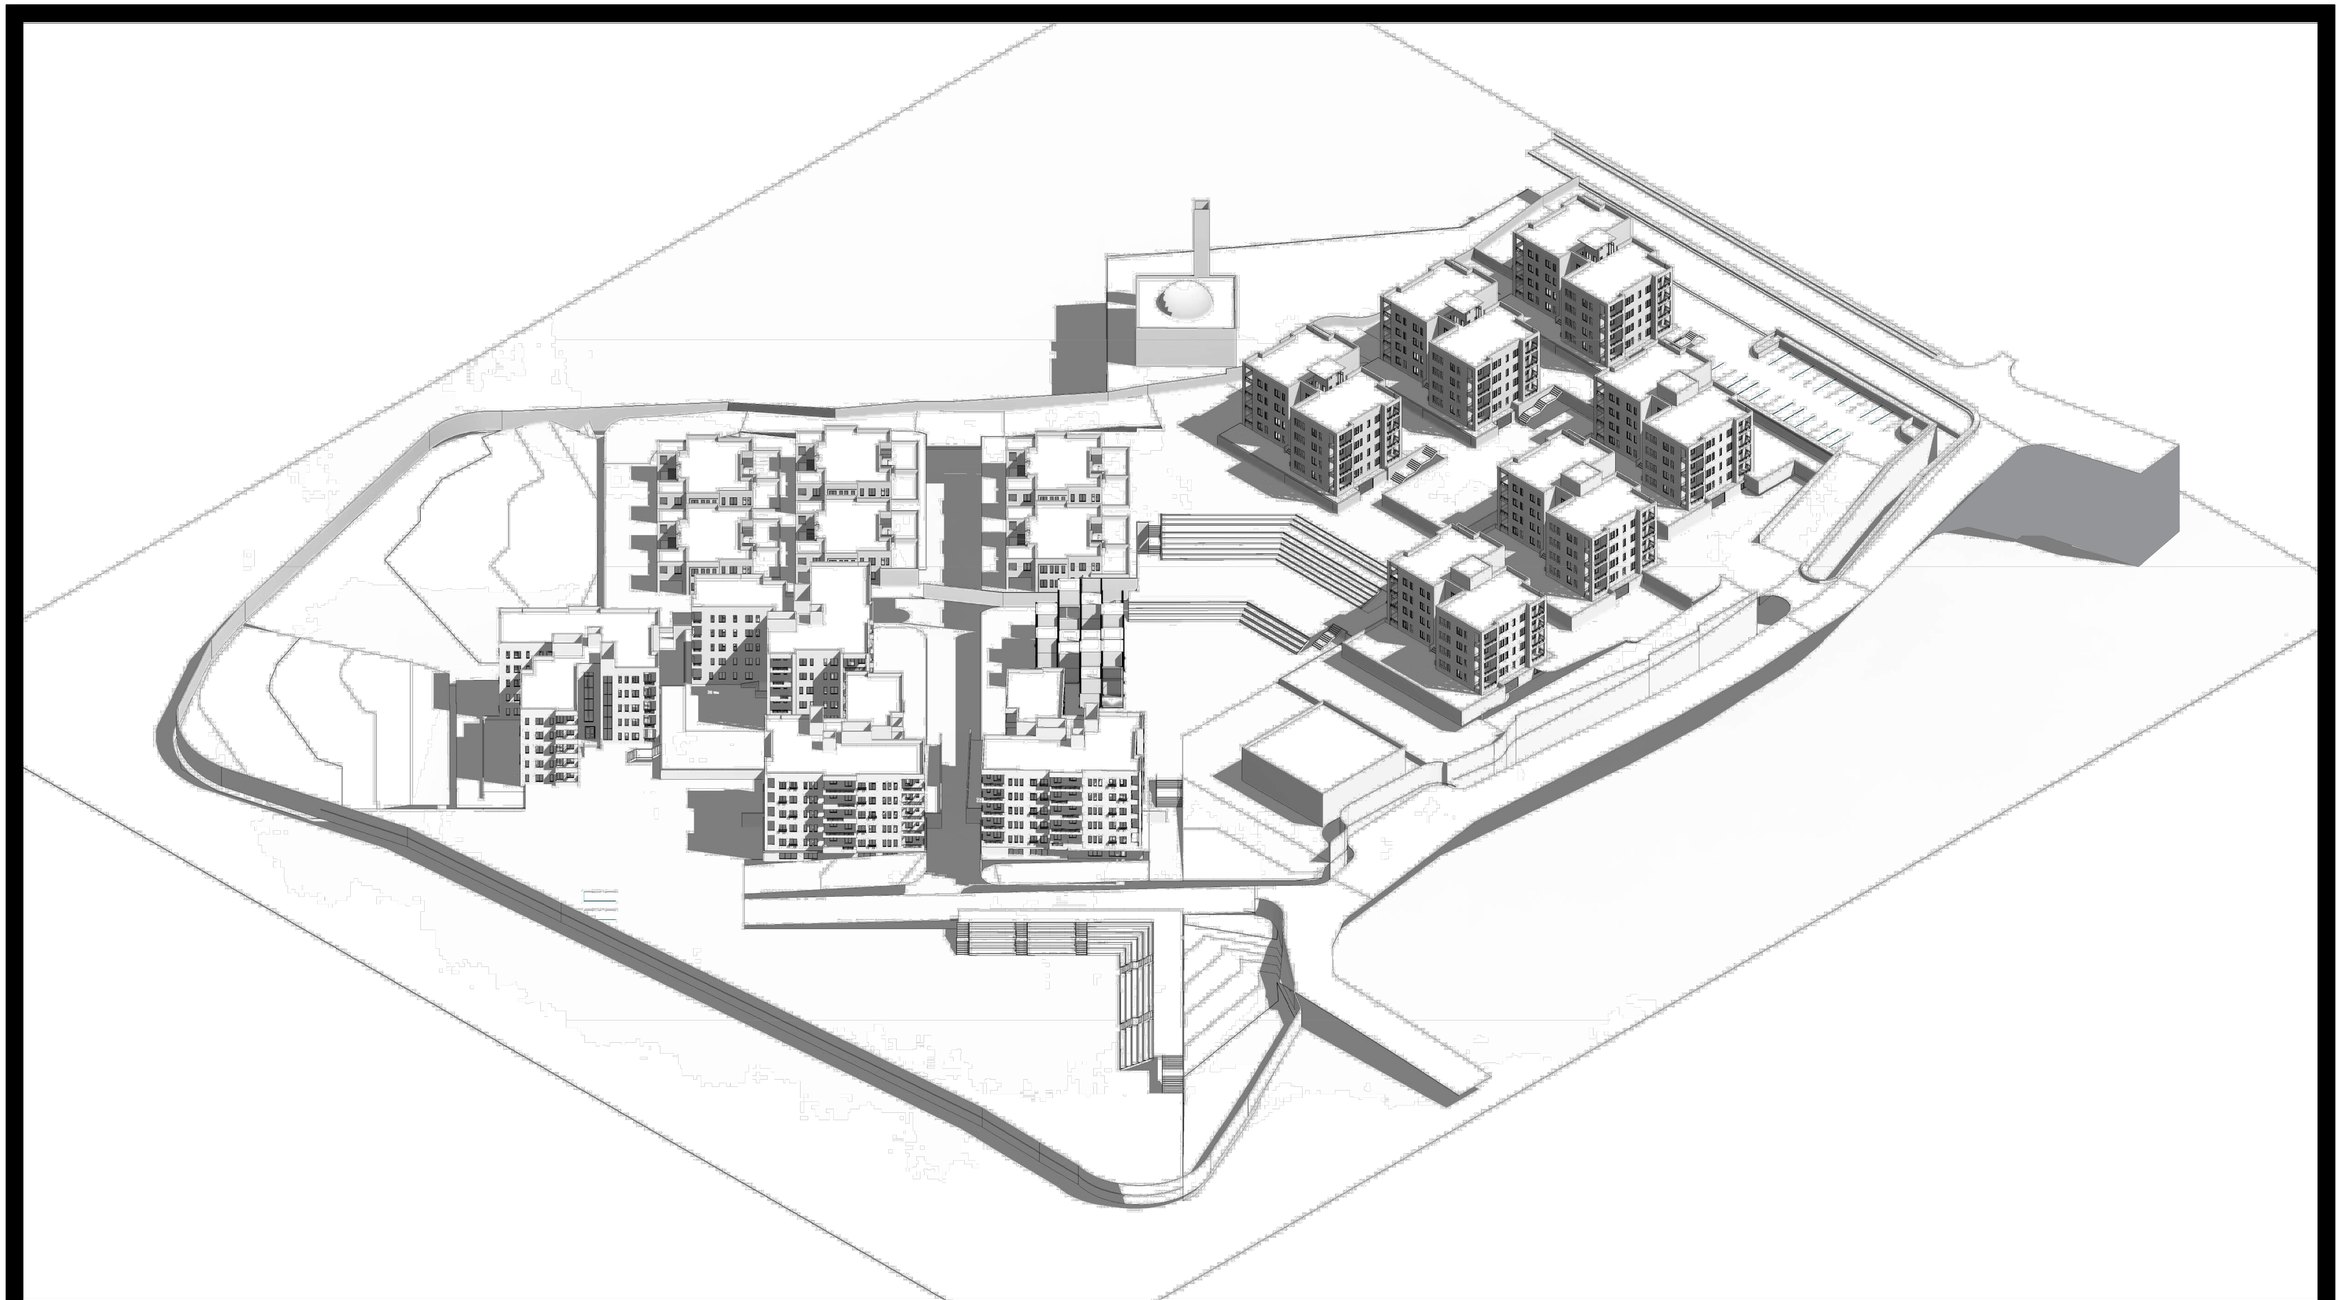


SCALE

1:500

DATE 4 - 2018

DRAWING TITLE

3D Shot

Done By:

Mahmoud Khalil Aburahma

SUPERVISOR

Eng. Hussein Al-Ragabi

GRADUATION PROJECT

Housing of the staff of
Polytechnic University
of Palestine

Hebron - Palestine

N E S W

PALESTINE POLYTECHNIC UNIVERSITY
Engineering College
Architectural Engineering