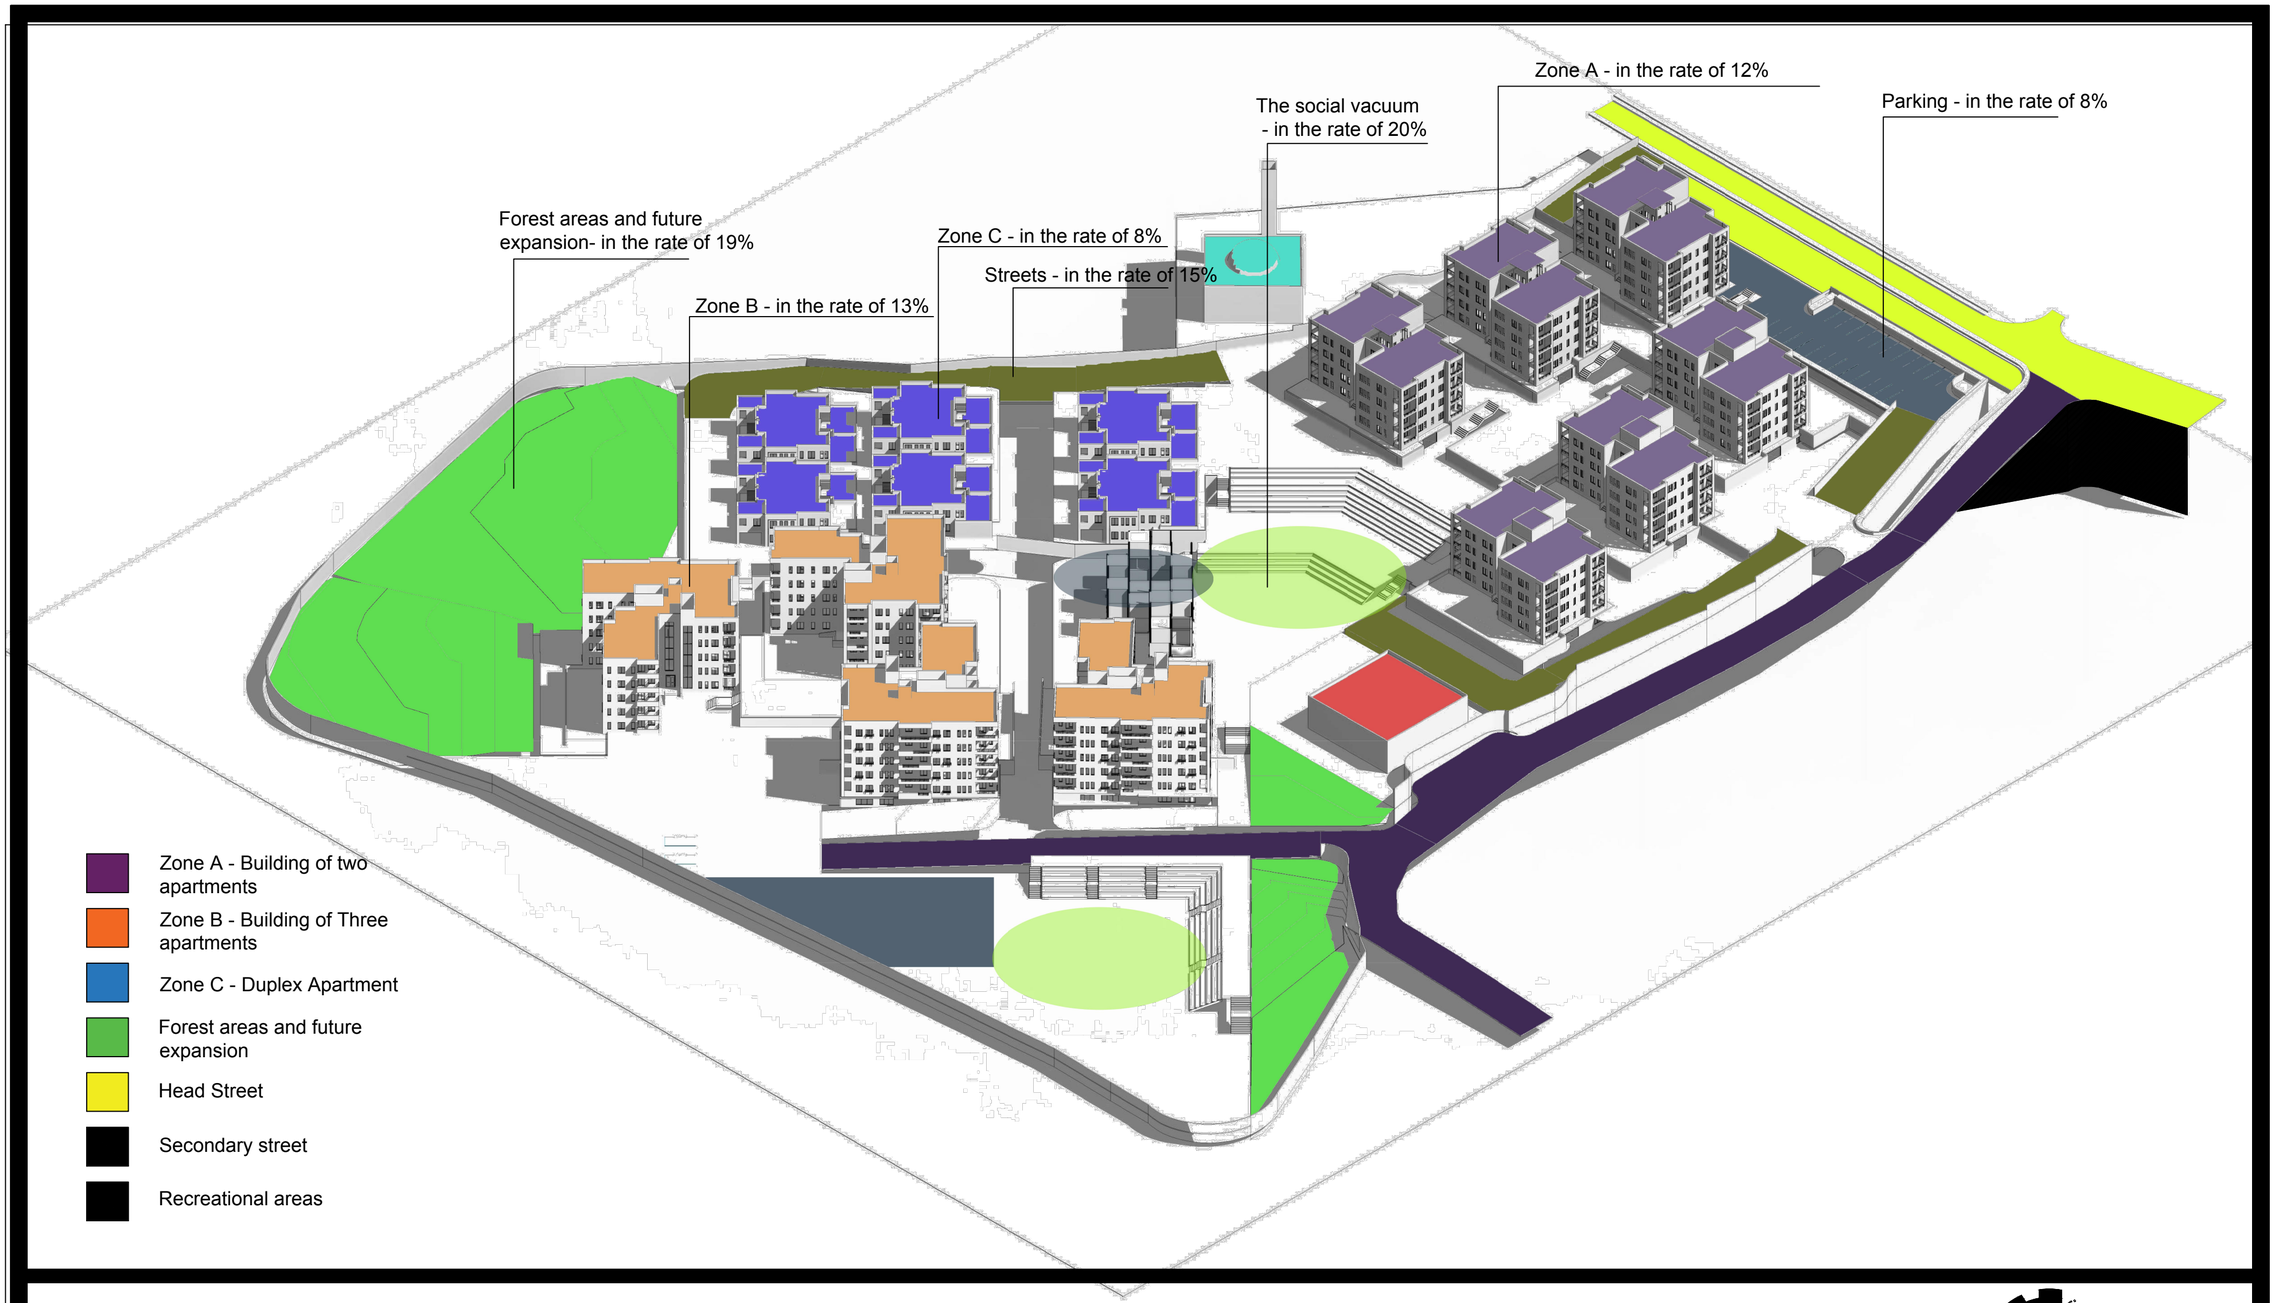


SCALE

1:500

DATE 4 - 2018

DRAWING TITLE

Zone

Done By:

Mahmoud Khalil Aburahma

SUPERVISOR

Eng. Hussein Al-Ragabi

GRADUATION PROJECT

Housing of the staff of Polytechnic University of Palestine

Hebron - Palestine

PALESTINE POLYTECHNIC UNIVERSITY
Engineering College
Architectural Engineering