
main entrances

surrounding outer streets

inner streets

Parking

Entrances to residential units and other facilities

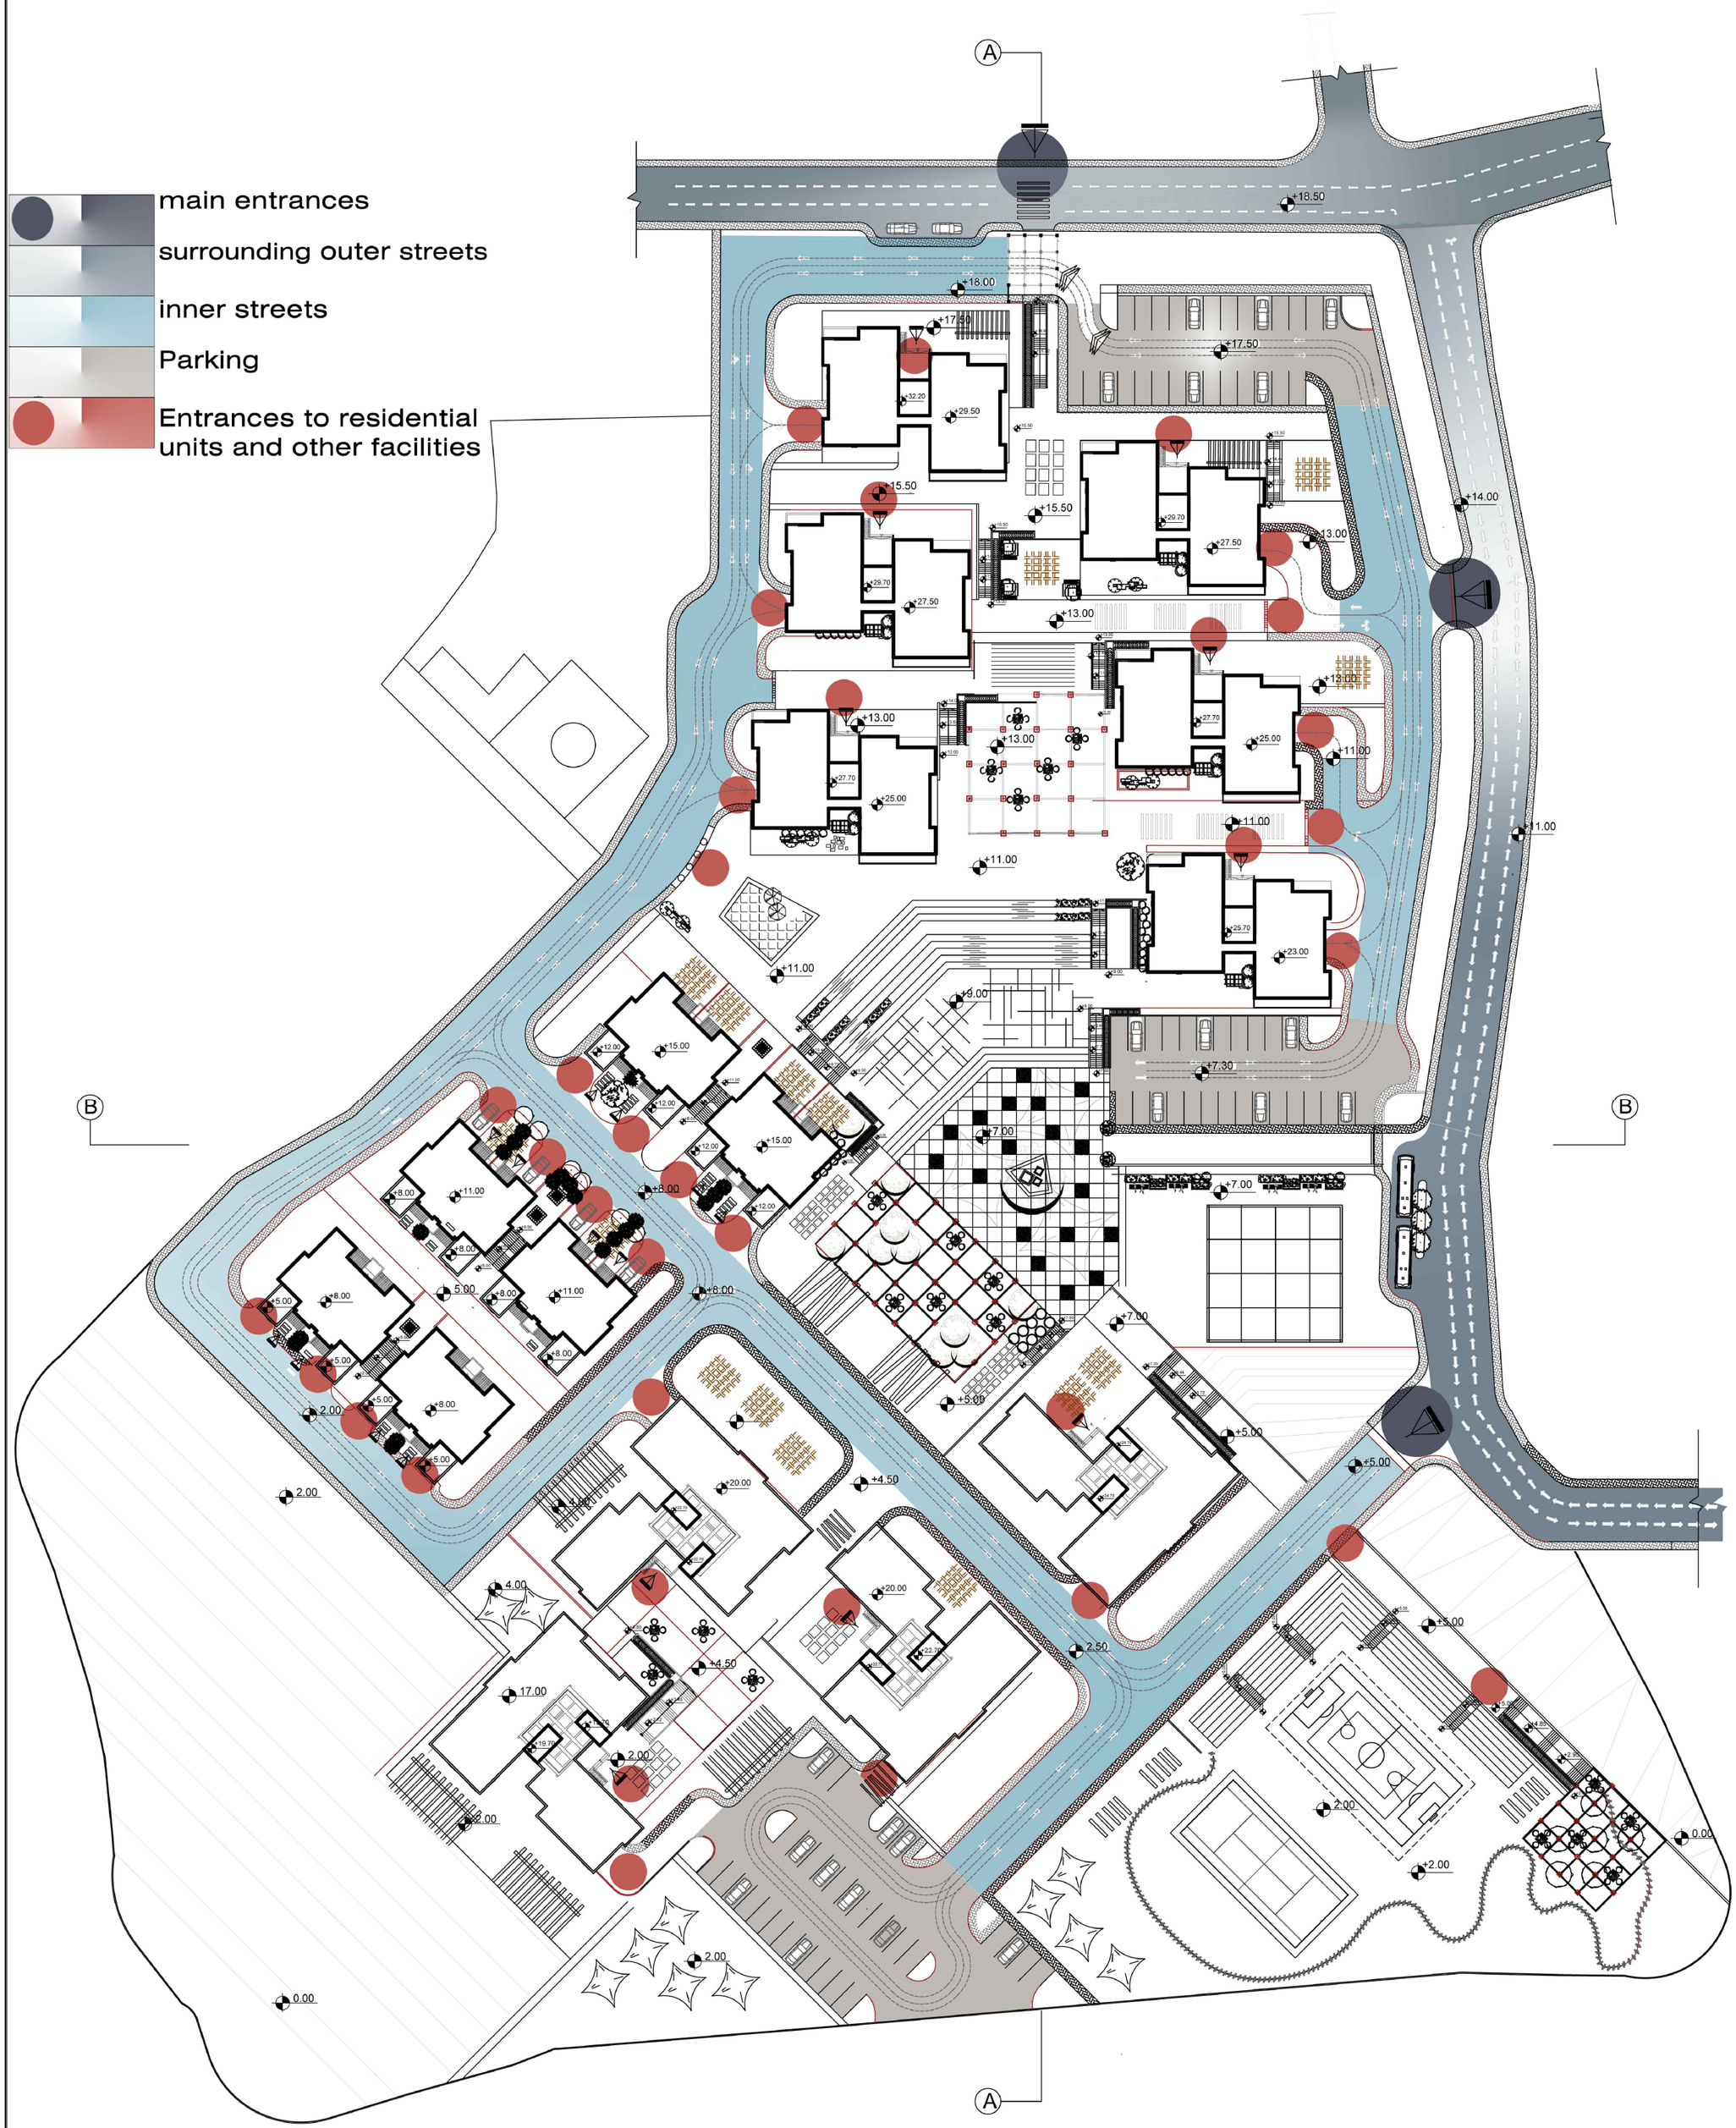

SCALE	DRAWING TITLE	Done By:	GRADUATION PROJECT
1:750	Movement Plan	Mahmoud Khaili Aburahma	Housing of the staff of Polytechnic University of Palestine
DATE 4 - 2018		SUPERVISOR Eng Hussein Al-rajabi	Hebron - Palestine

PALESTINE POLYTECHNIC UNIVERSITY
Engineering College
Architectural Engineering