
SITE PLAN

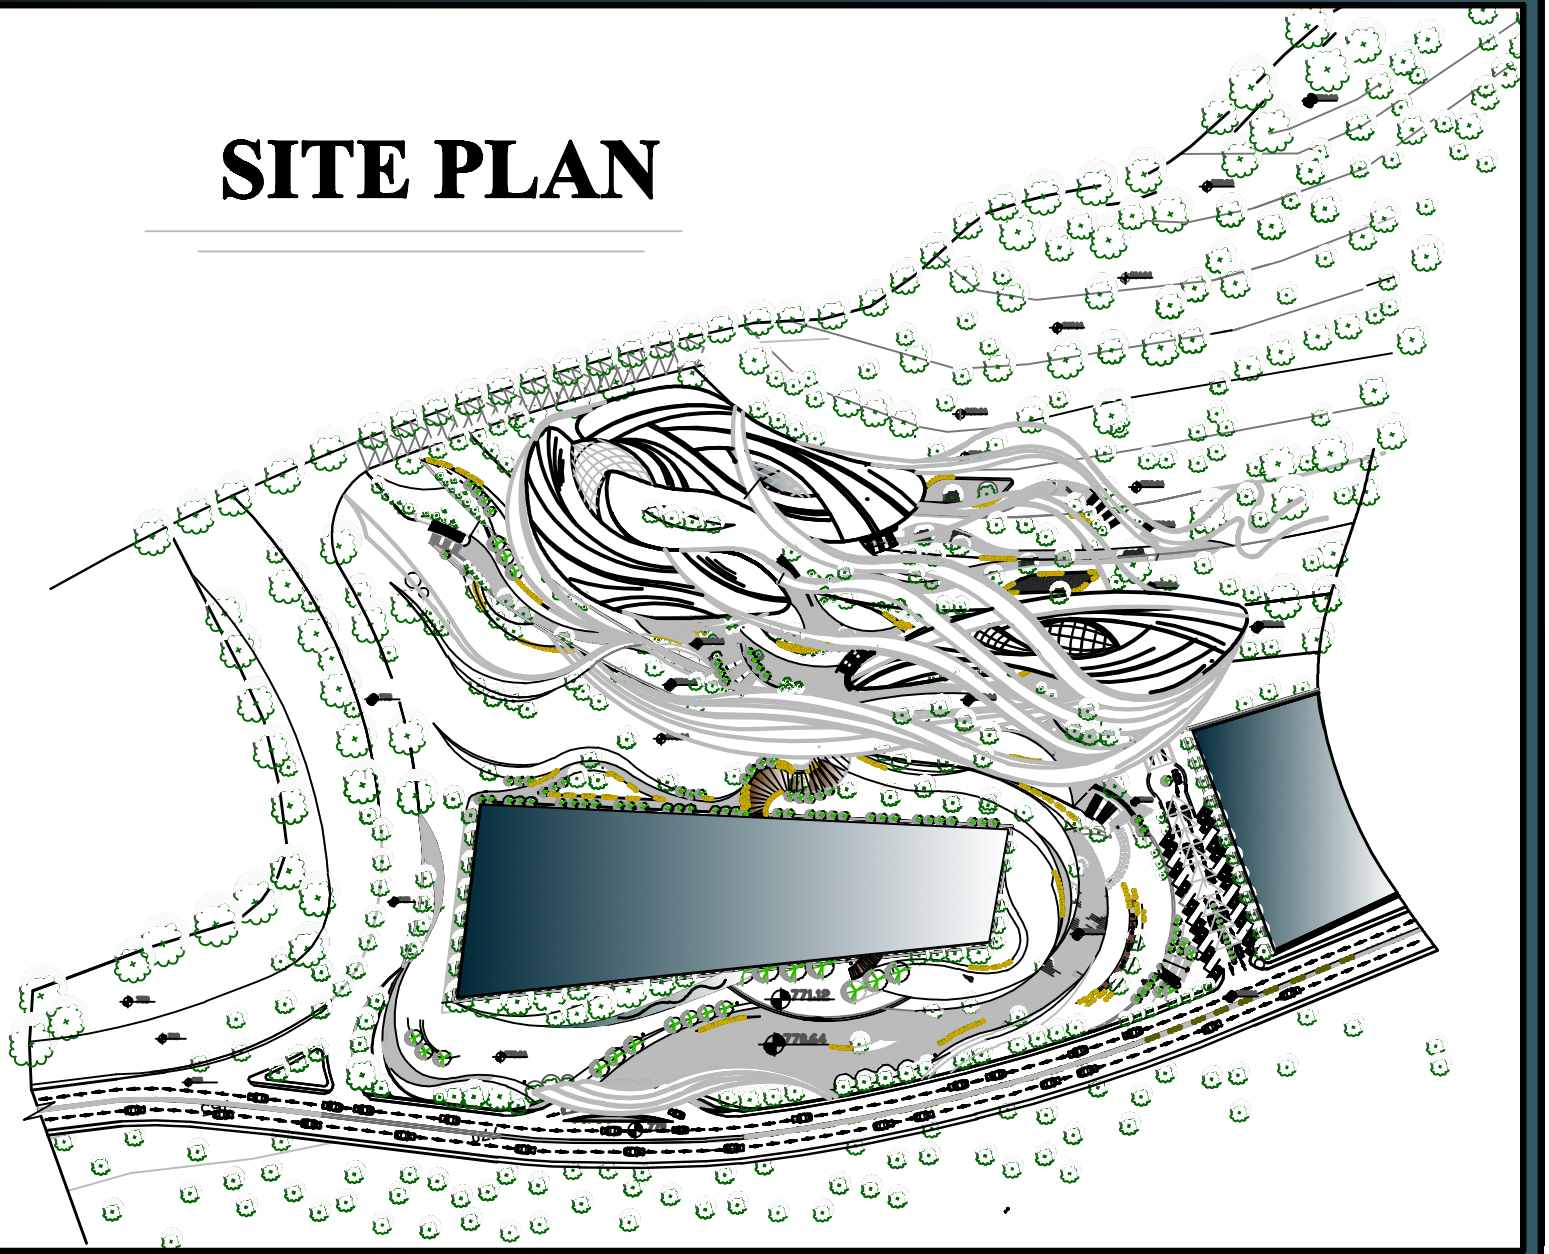

PALESTINE POLYTECHNIC UNIVERSITY
COLLAGE OF ENGINEERING
ARCHITECTURAL ENGINEERING

GRADUATION PROJECT

PALESTINE AQUARIUM

SUPERVISOR:

DR. NASER A.TAWASHA

DONE BY:

[illegible]

SITE PLAN
SCALE: 1:400

