



EAST ELEVATION

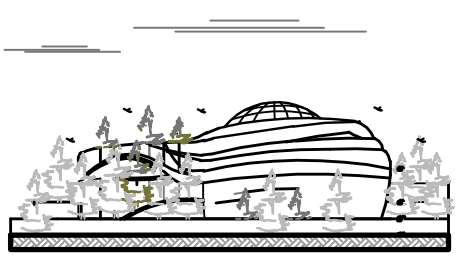

WEST ELEVATION

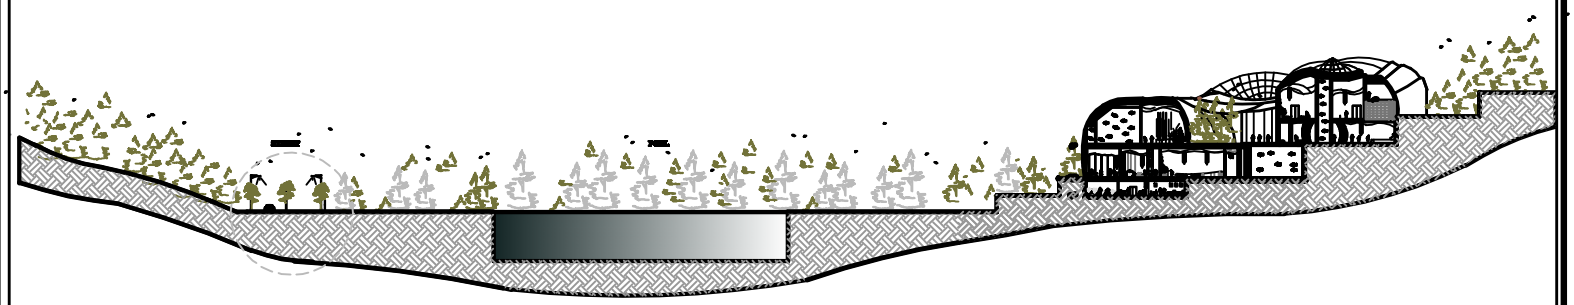

SECTION B_B

PALESTINE POLYTECHNIC UNIVERSITY
COLLAGE OF ENGINEERING
ARCHITECTURAL ENGINEERING

GRADUATION PROJECT

PALESTINE AQUARIUM

SUPERVISOR:
DR. NASER ALTAWASHA

DONE BY:
[redacted]

И
section
ELEVATIONS
SCALE: 1:100

