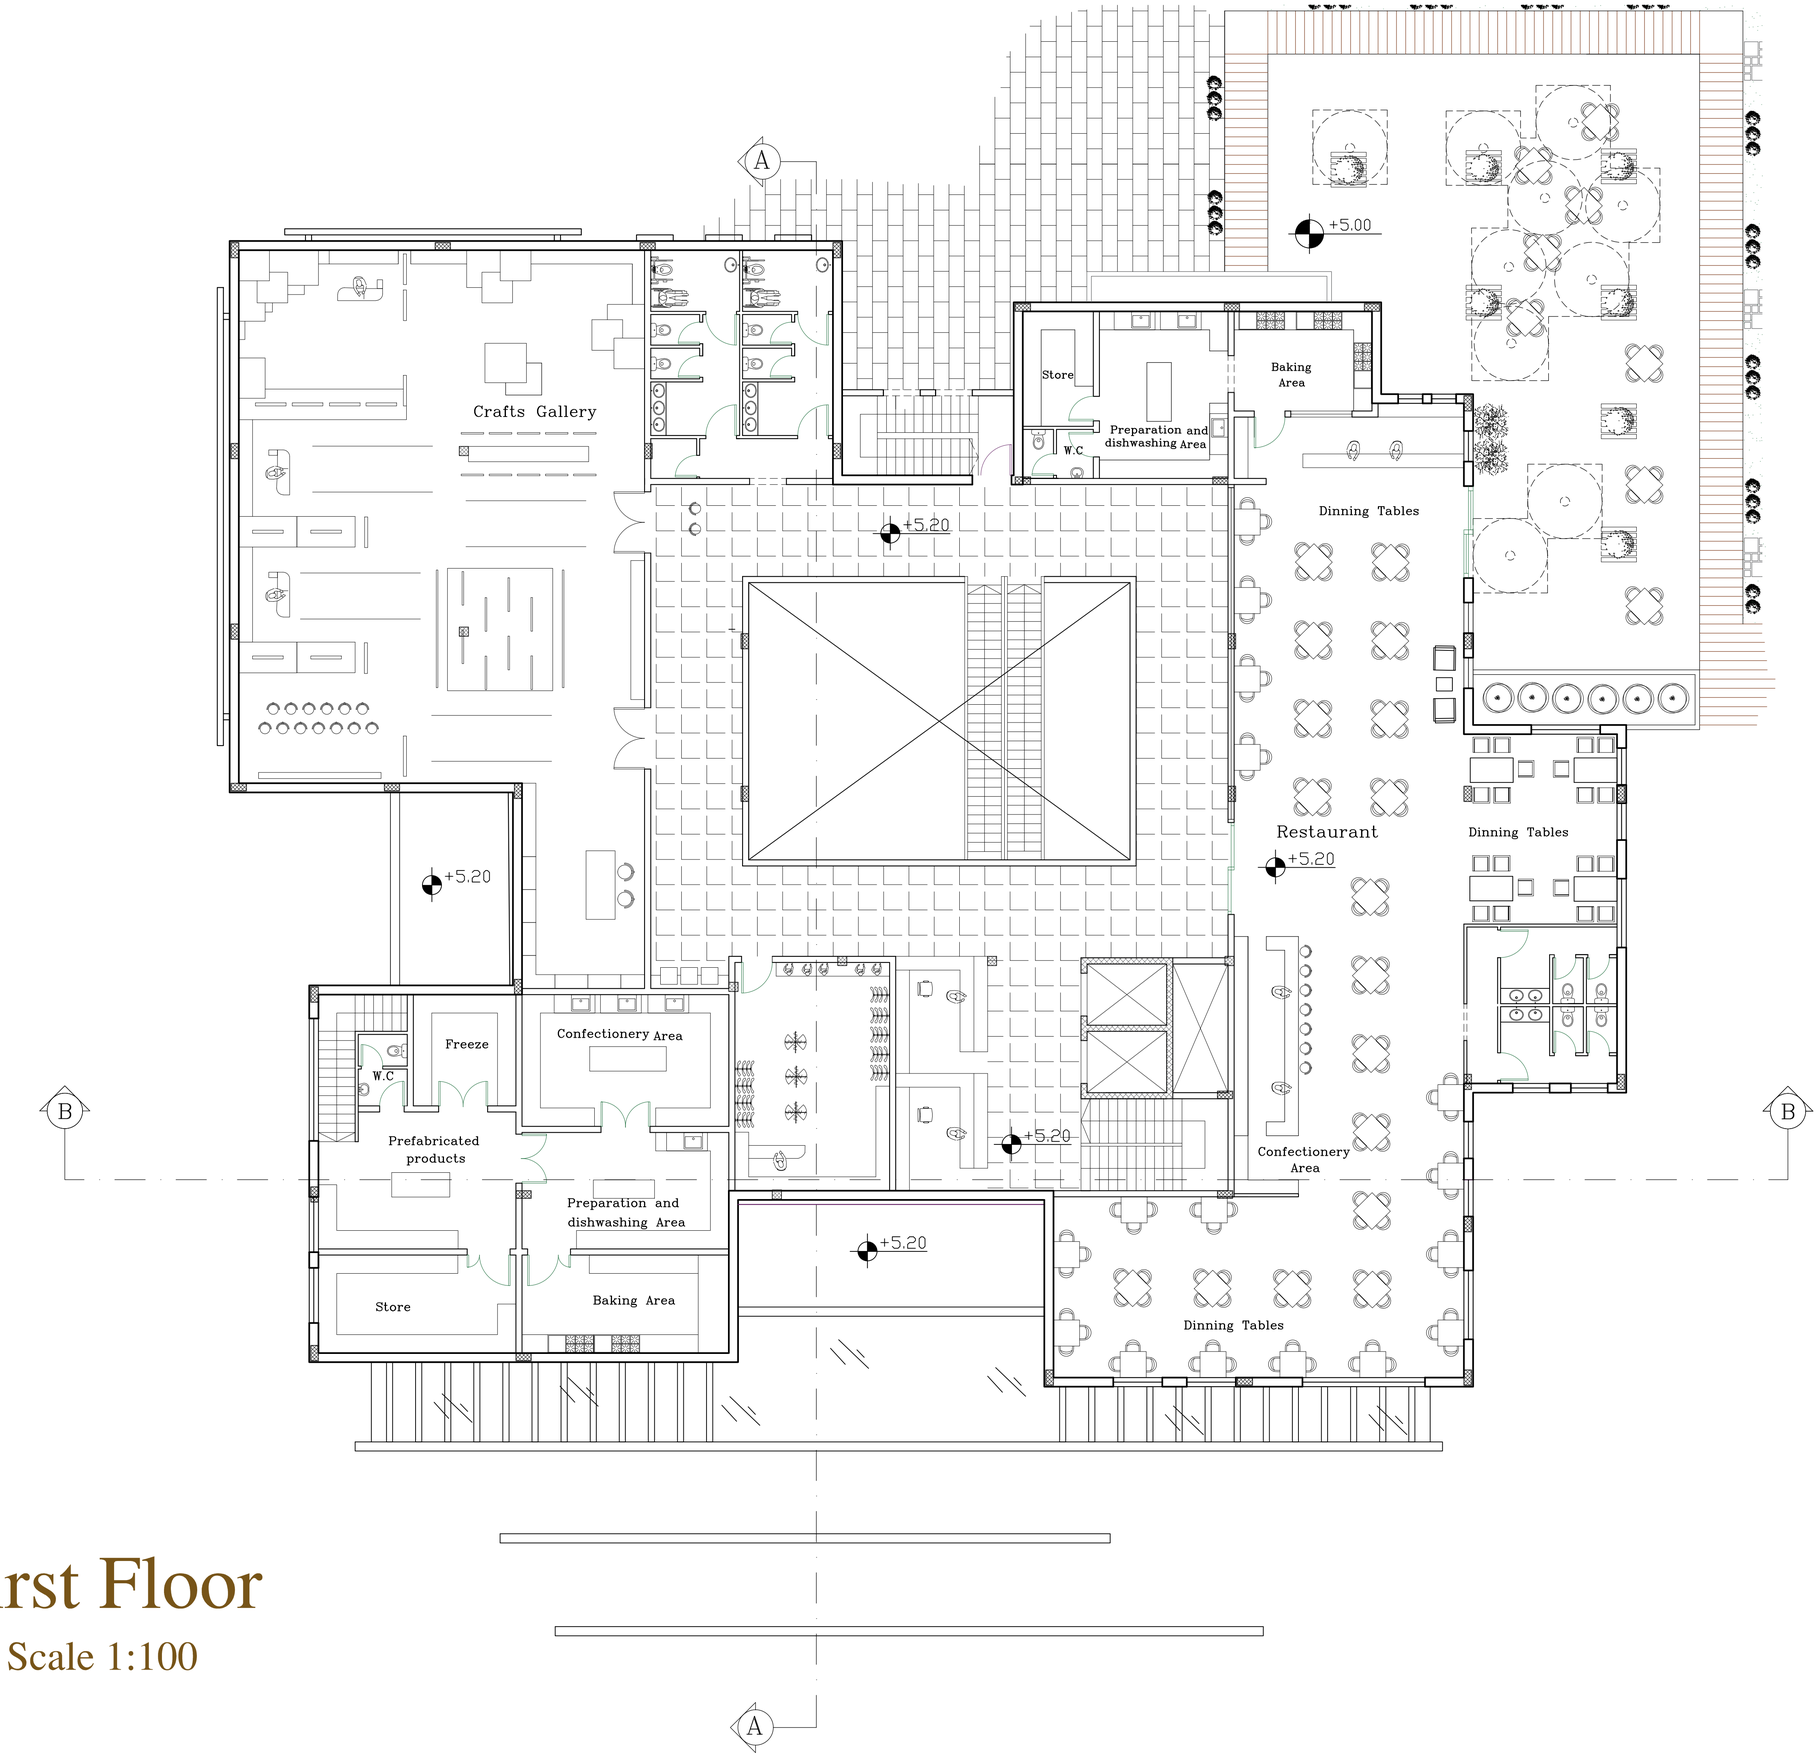



# First Floor

Scale 1:100