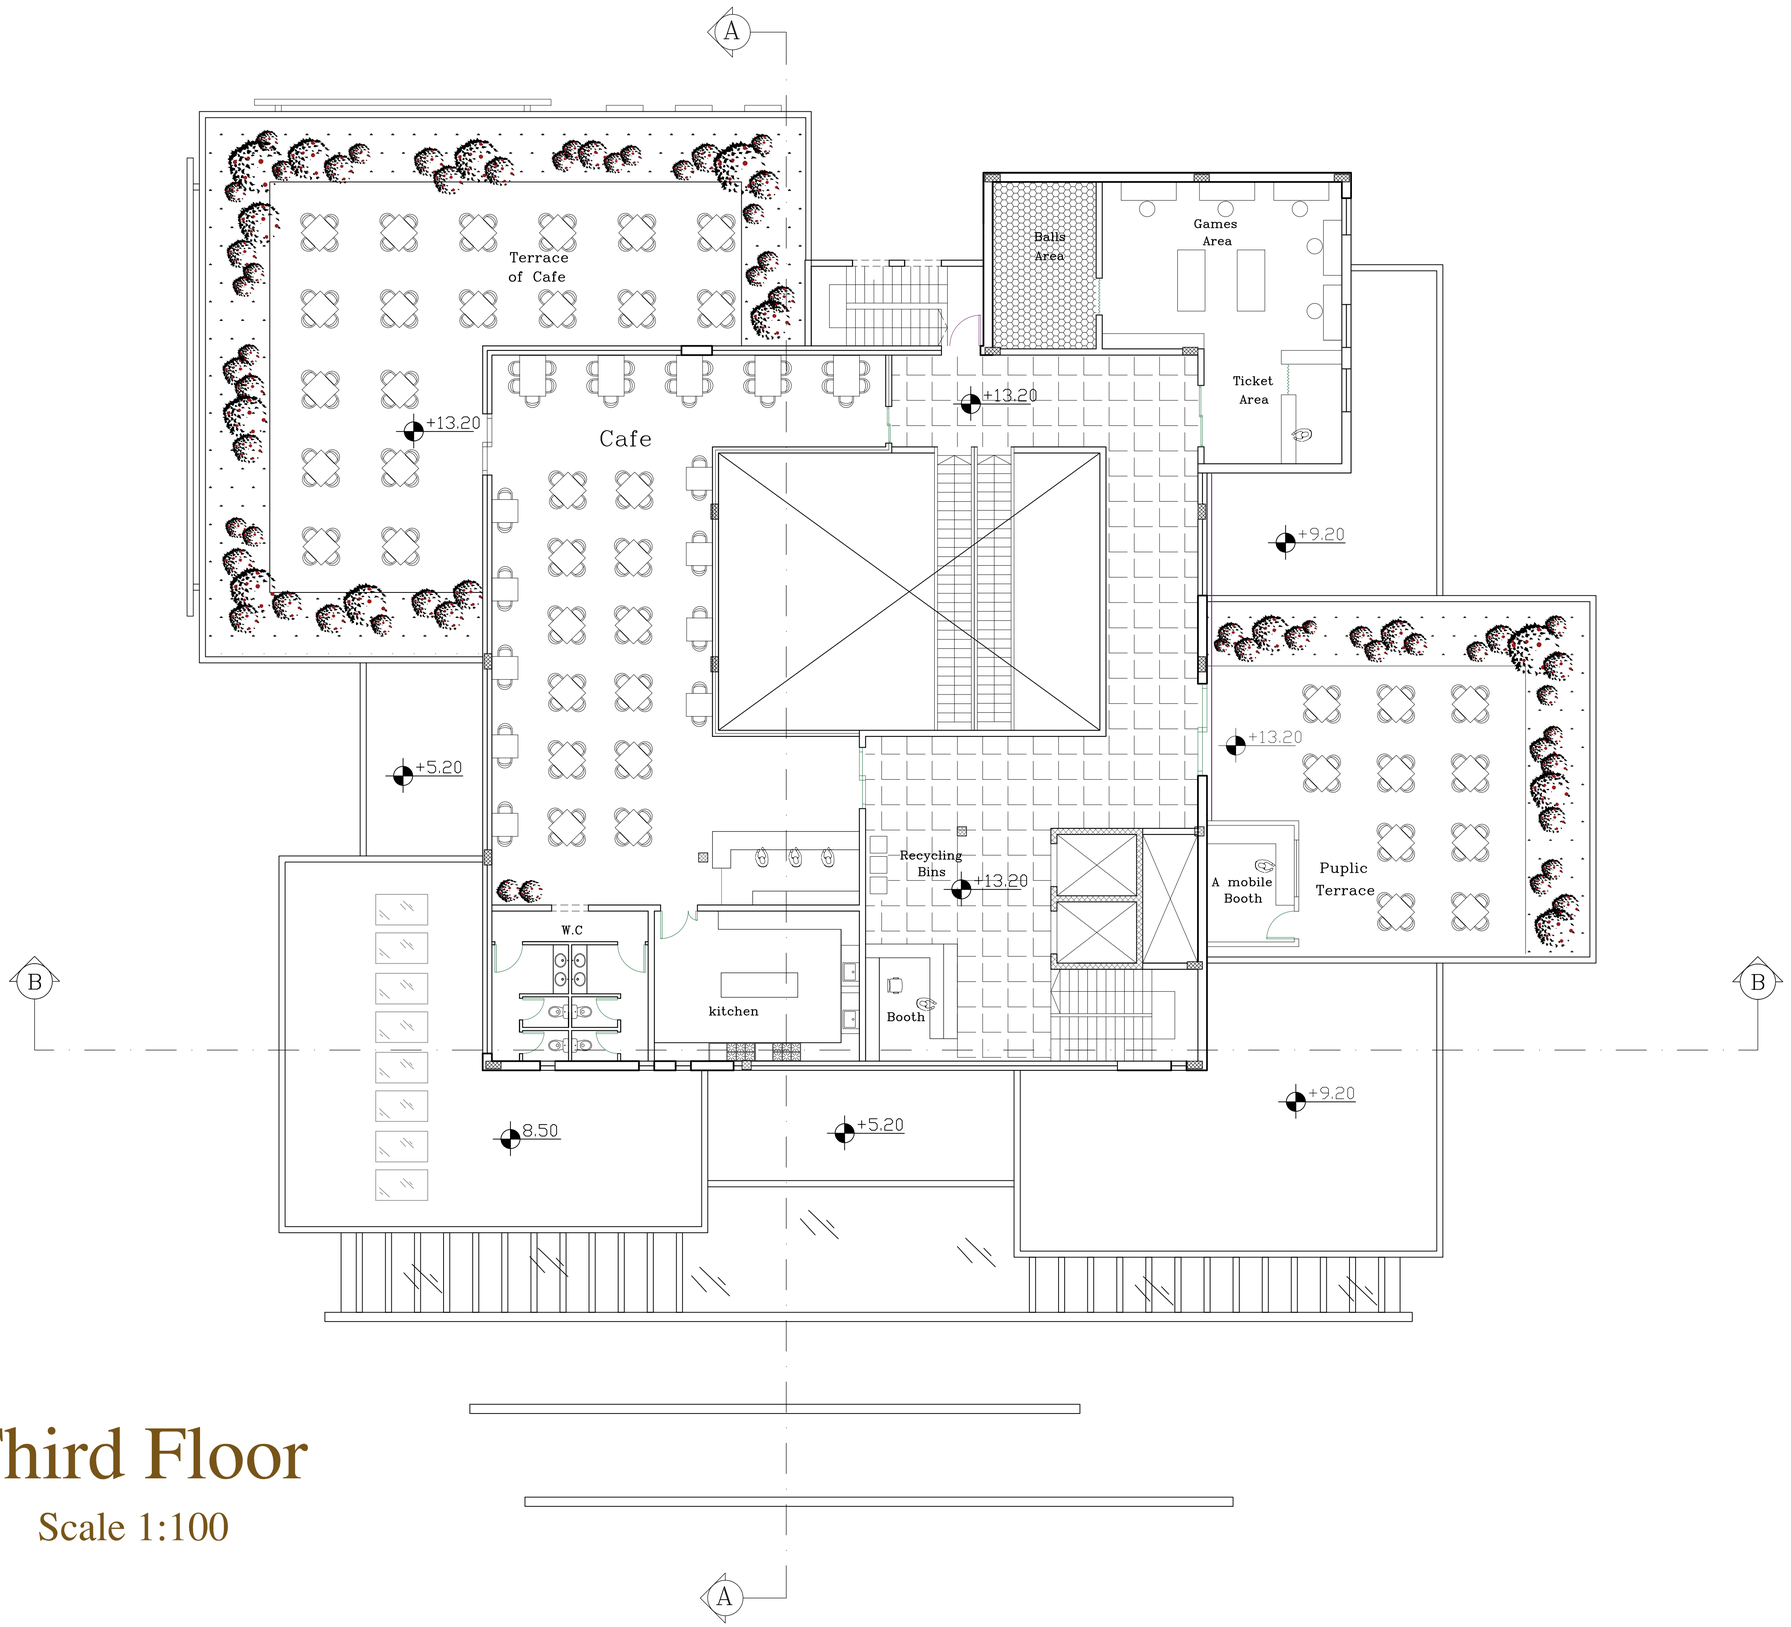


Third Floor

Scale 1:100