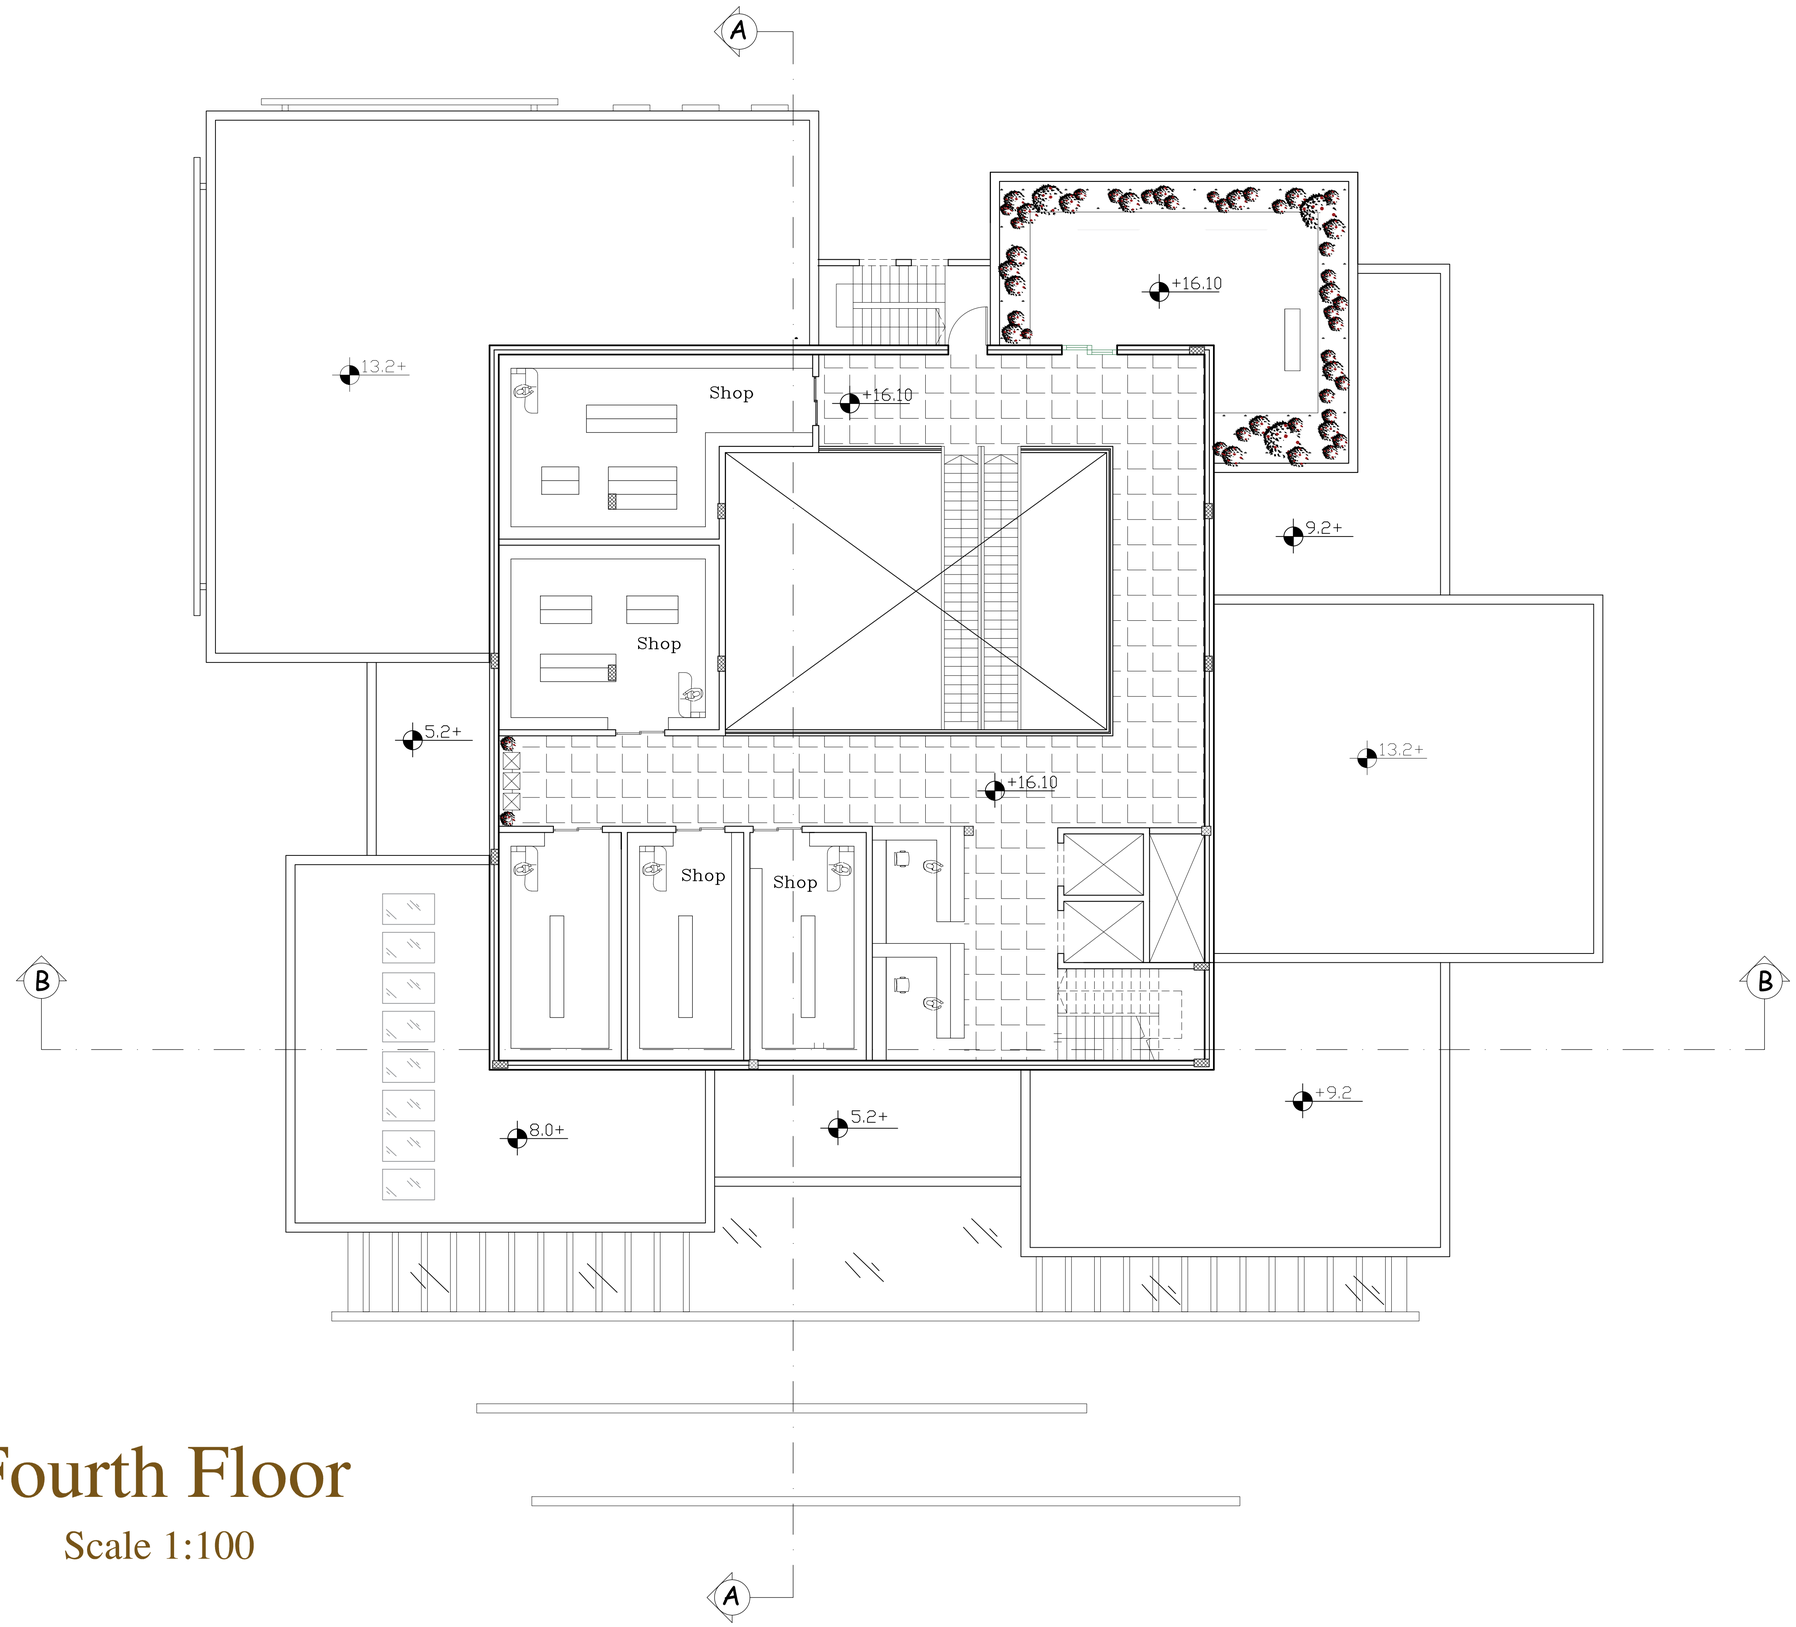


Fourth Floor

Scale 1:100