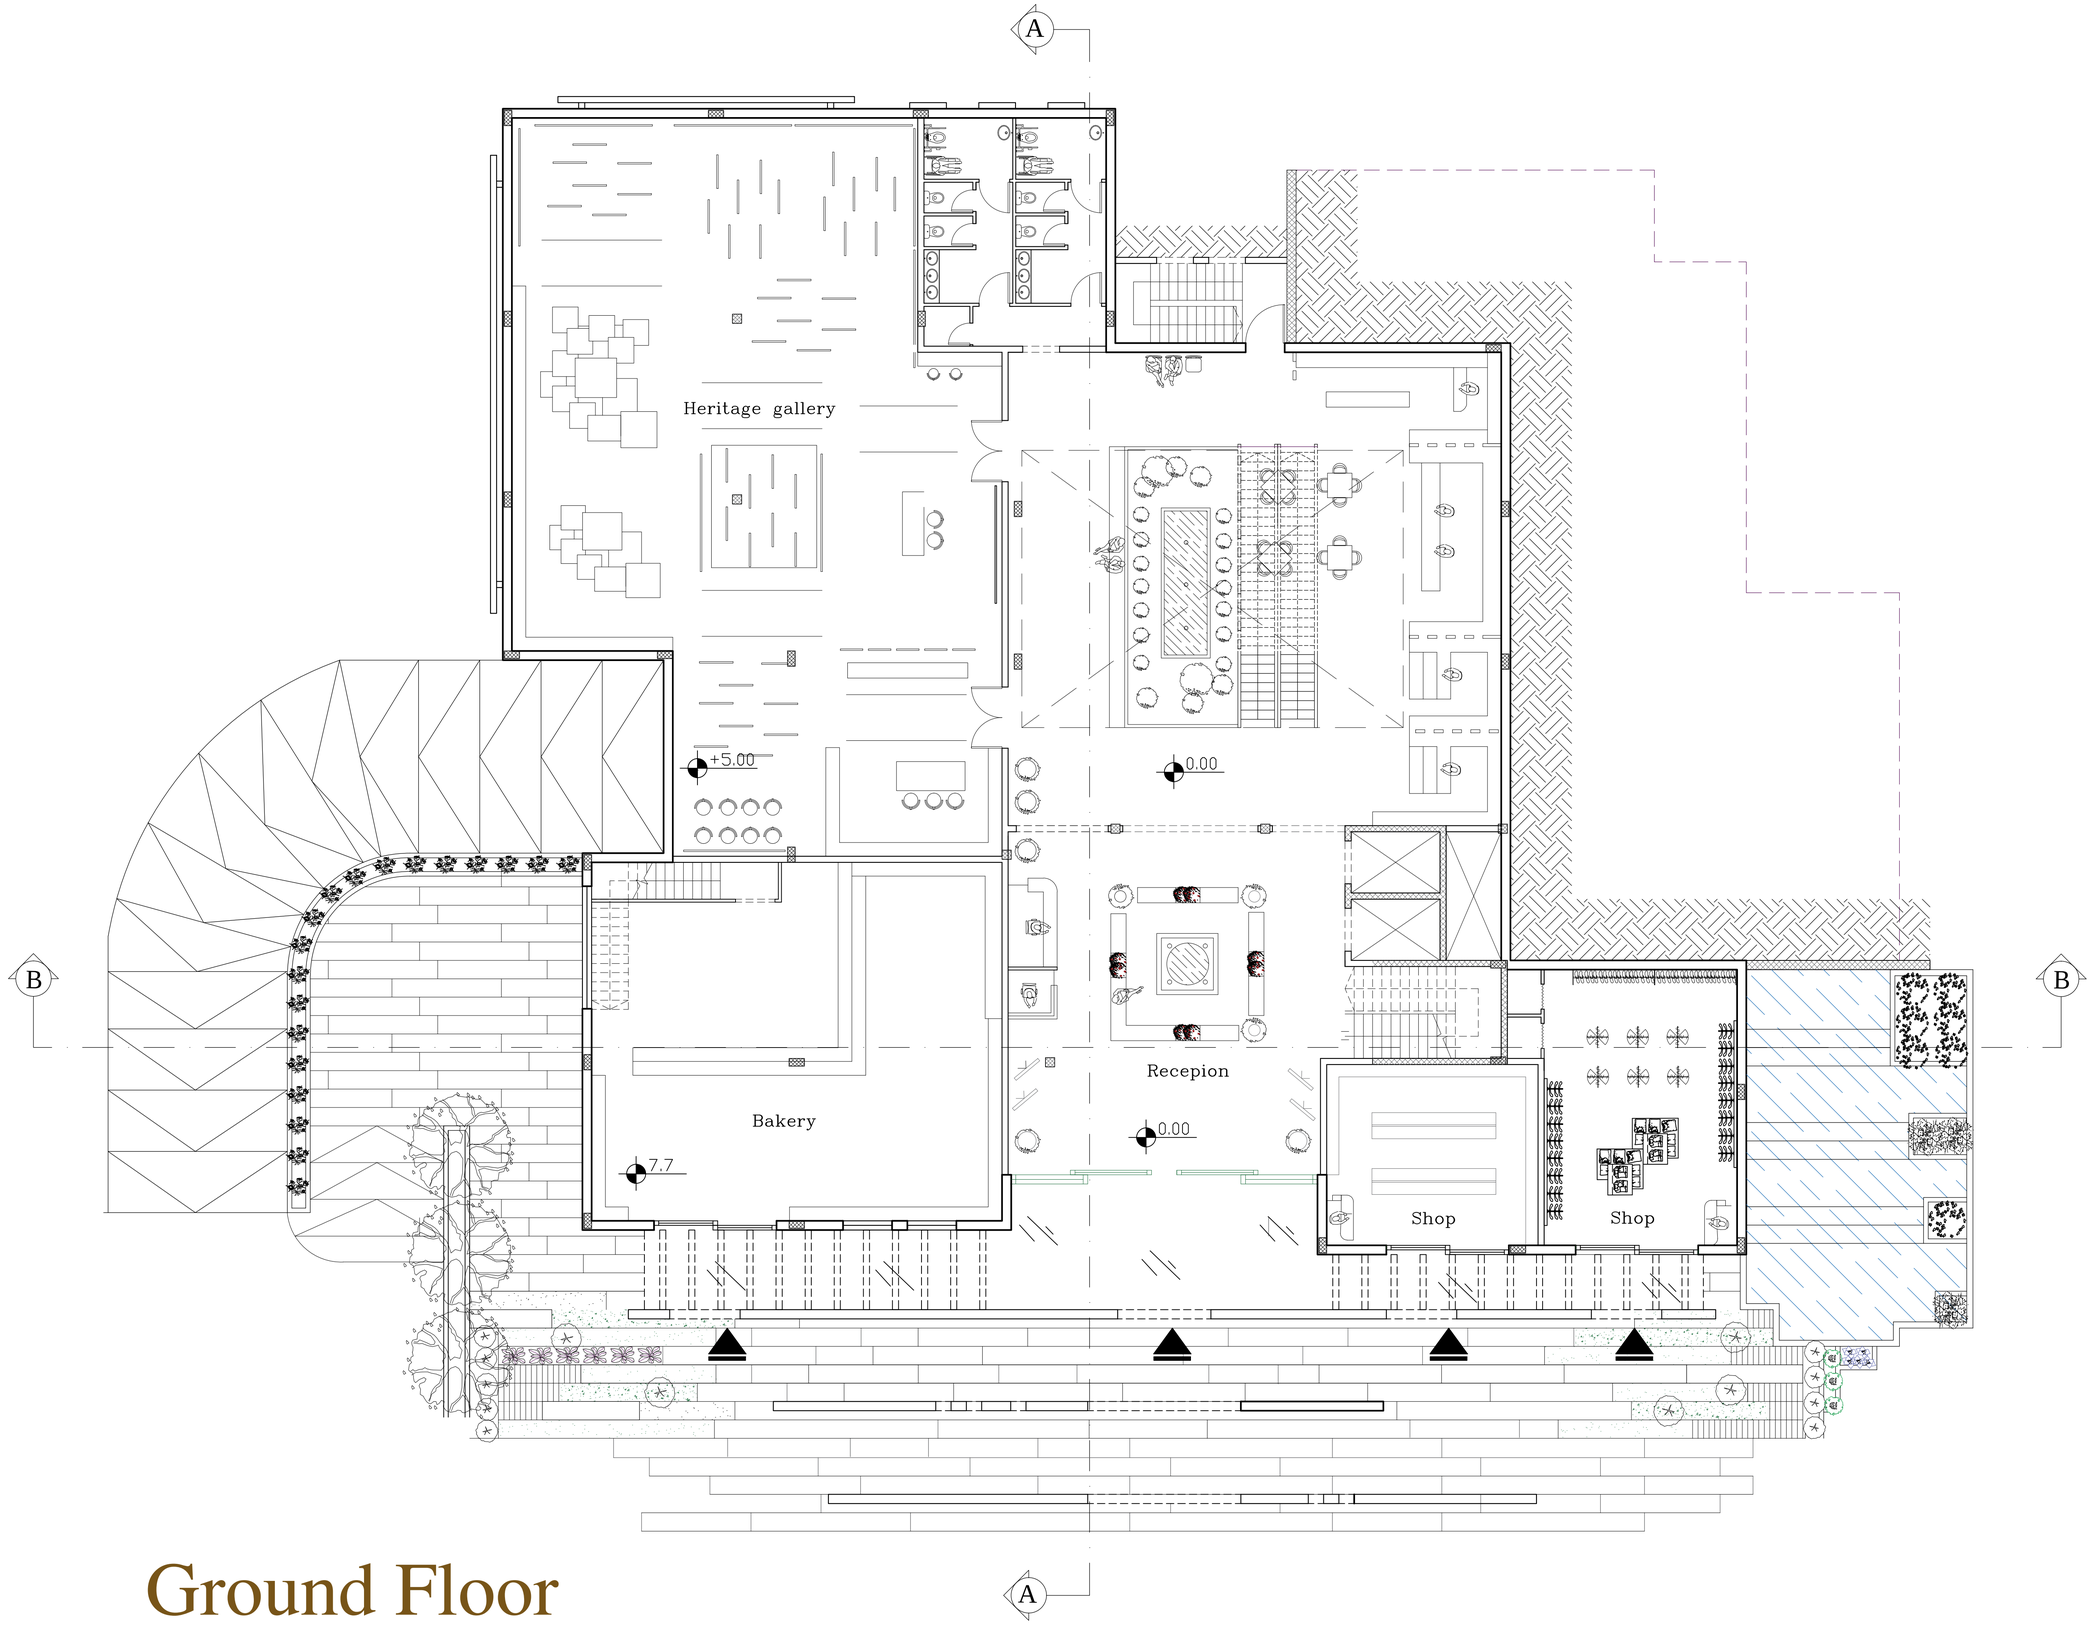


Ground Floor

Scale 1:100