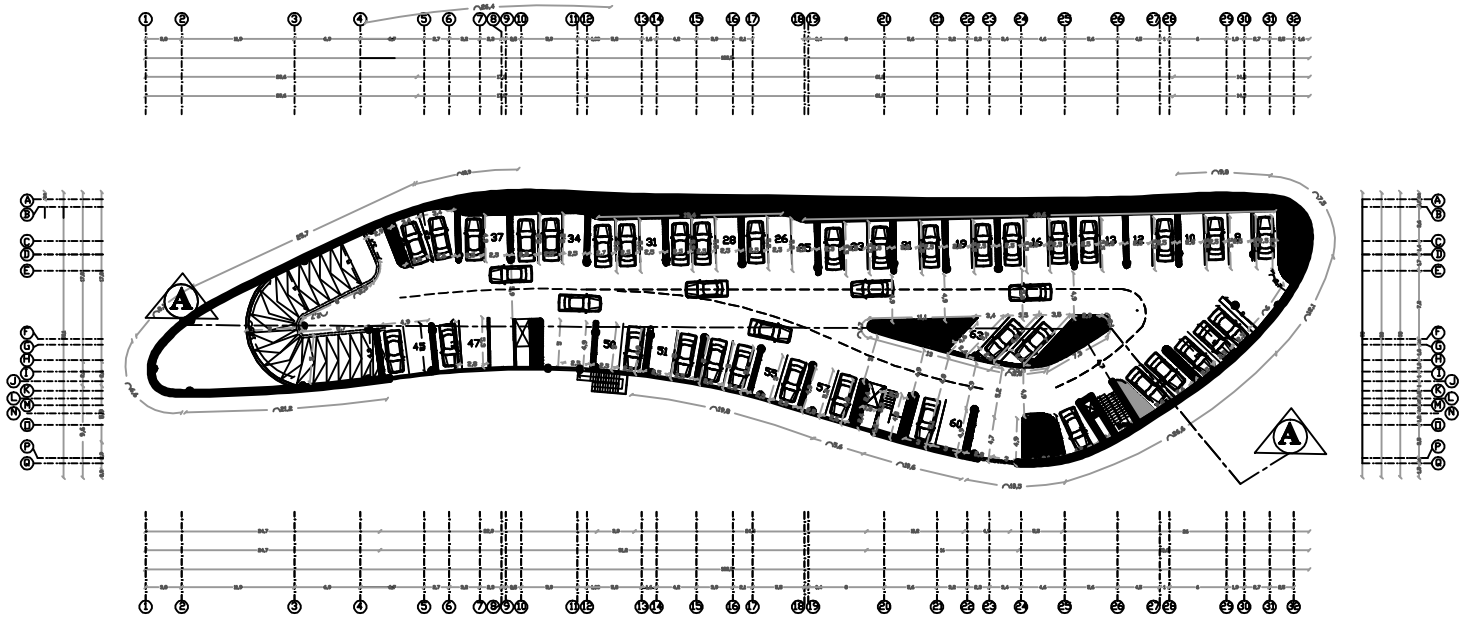

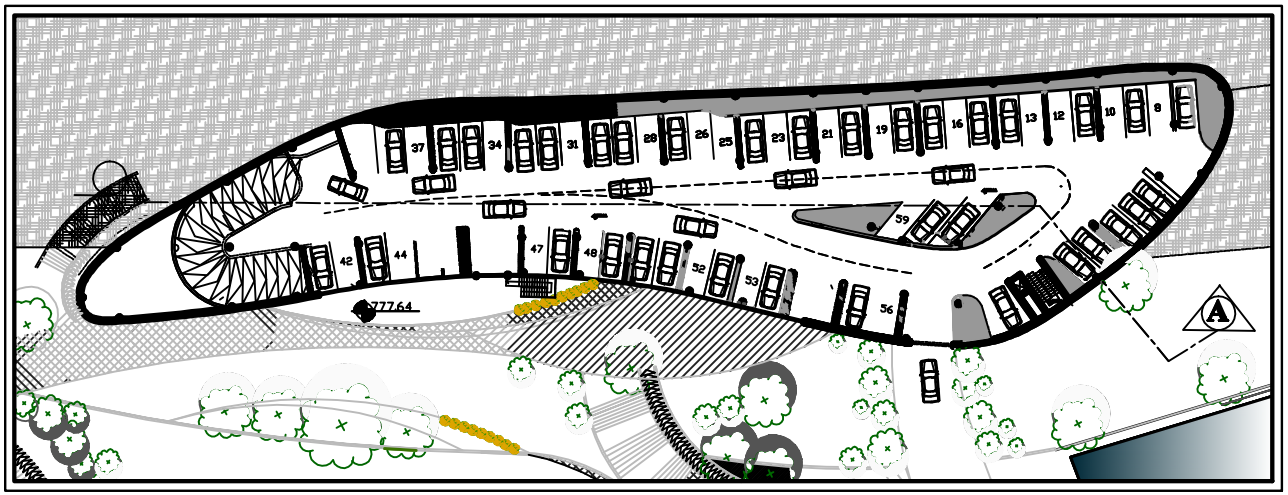

PALESTINE POLYTECHNIC UNIVERSITY

COLLAGE OF ENGINEERING

ARCHITECTURAL ENGINEERING

GRADUATION PROJECT

PALESTINE AQUARIUM

SUPERVISOR:

DR. FAJR A.TAWAYHA

DONE BY:

HANEEN ISSA ADI

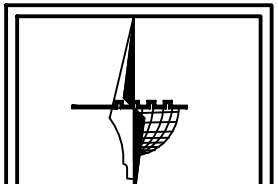

GROUND FLOOR PARKING

SCALE: 1-200

