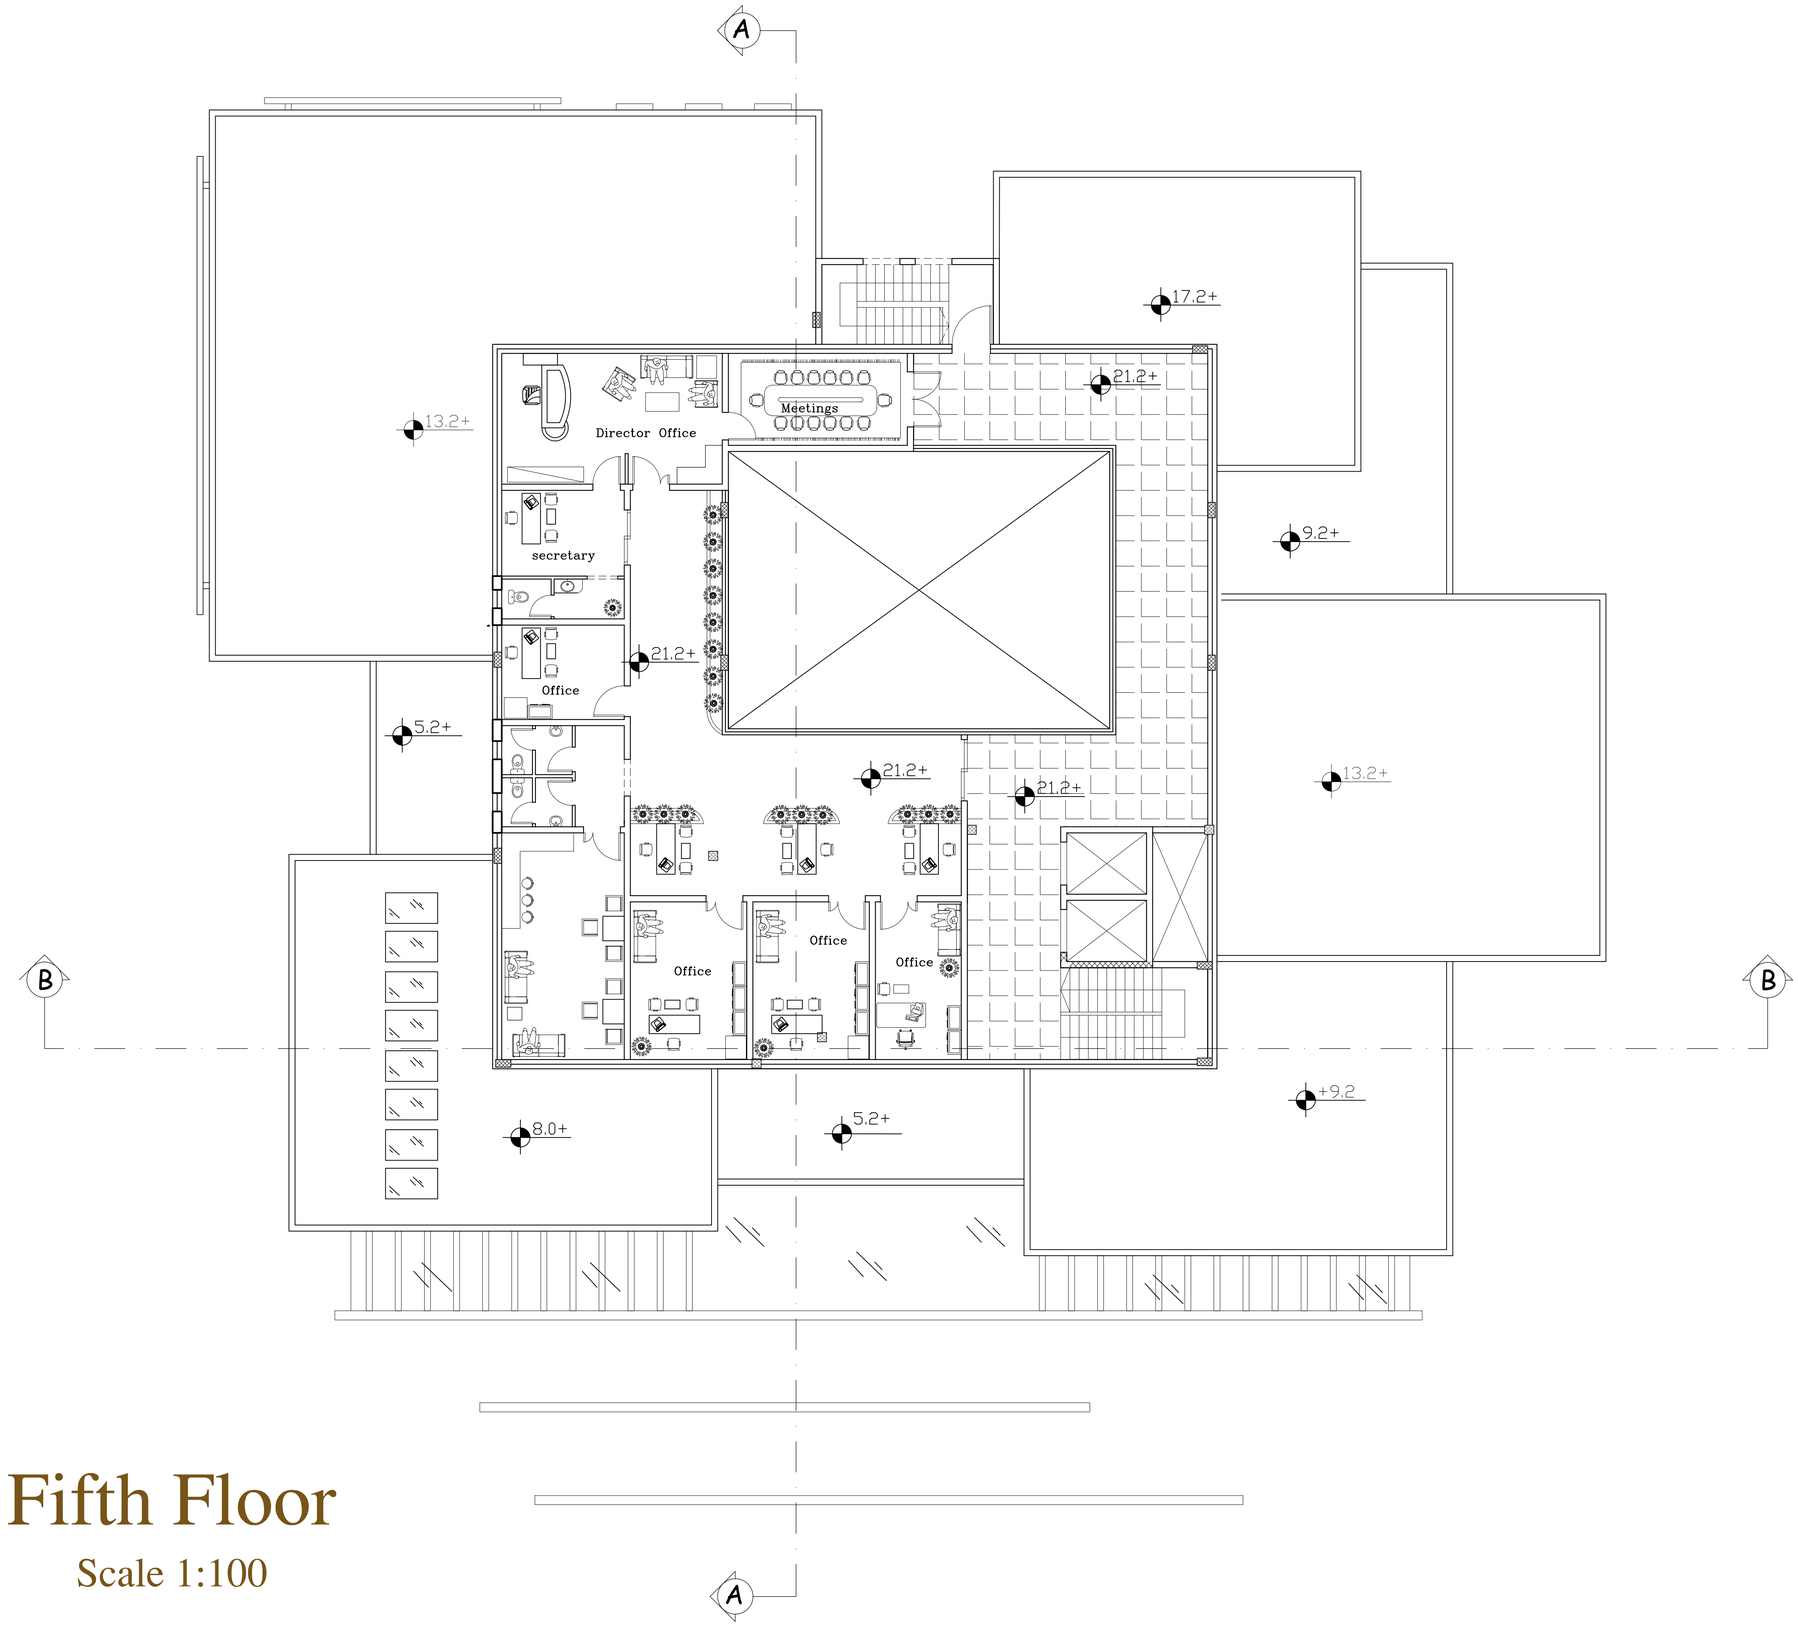


Fifth Floor

Scale 1:100