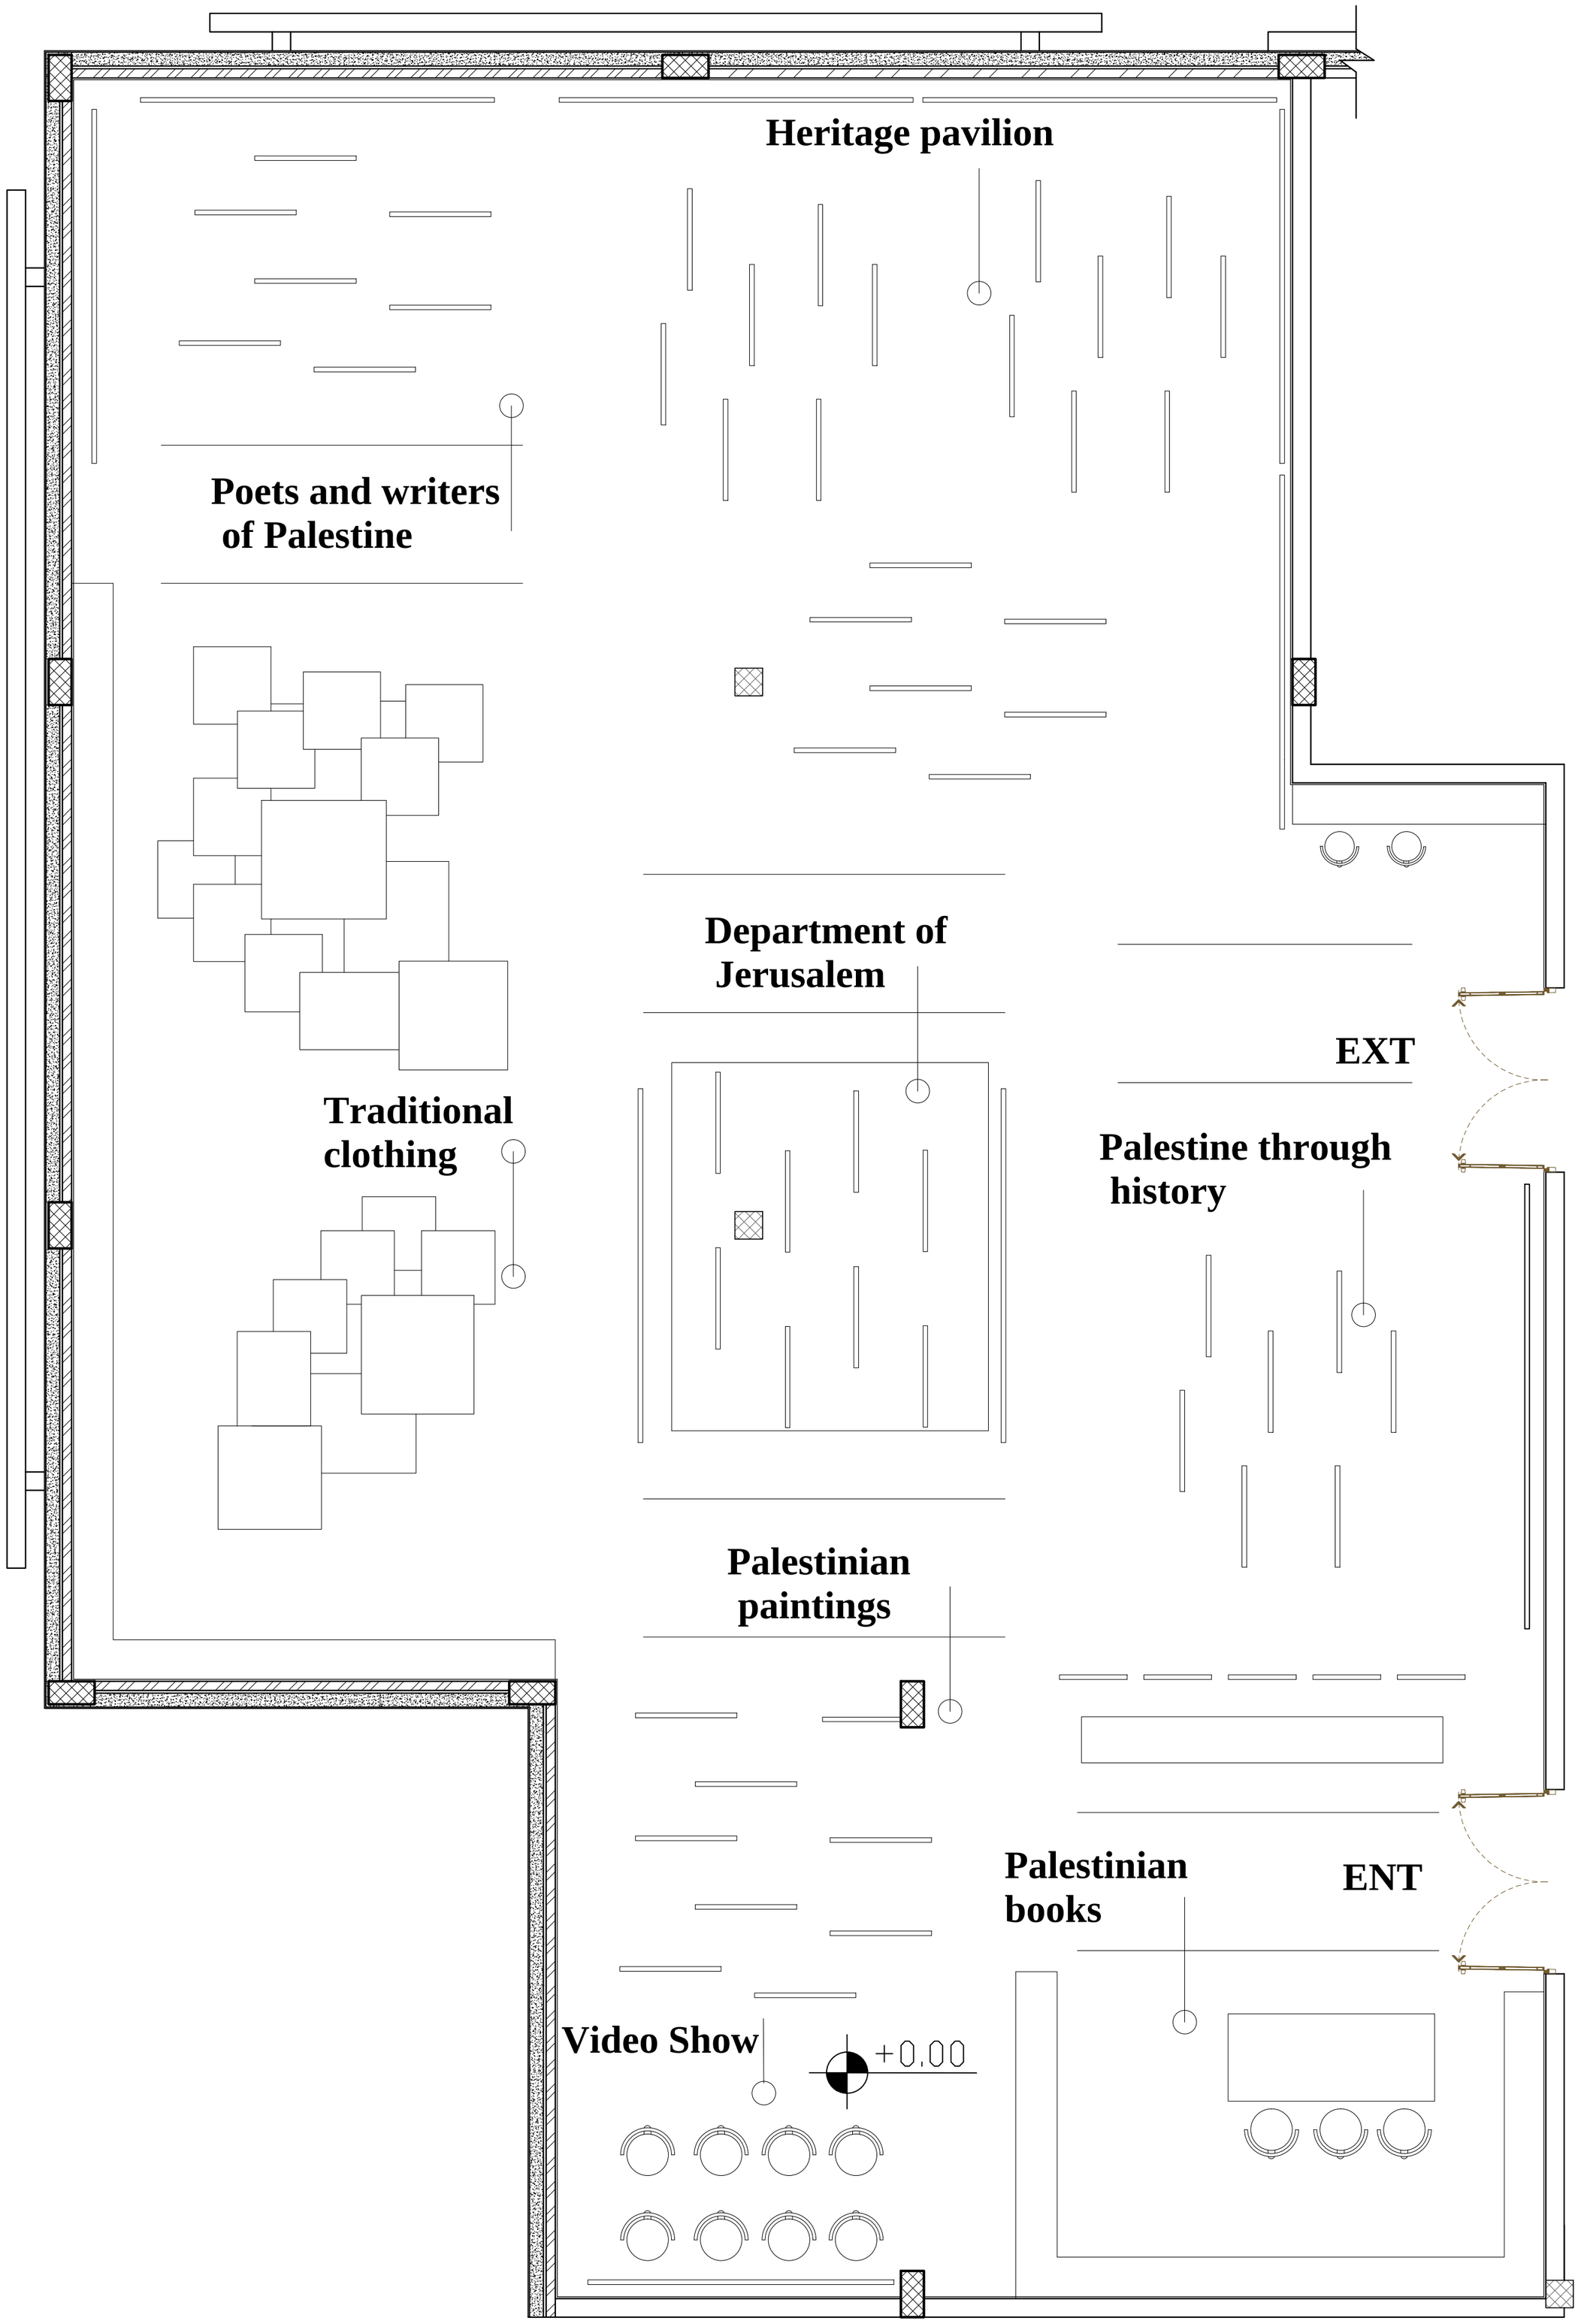


Heritage gallery plan

Scale 1:50